MAYOR AND COUNCIL COMMUNICATION MAP
21ROWE6938-2014-MARINECREEKTXJV.

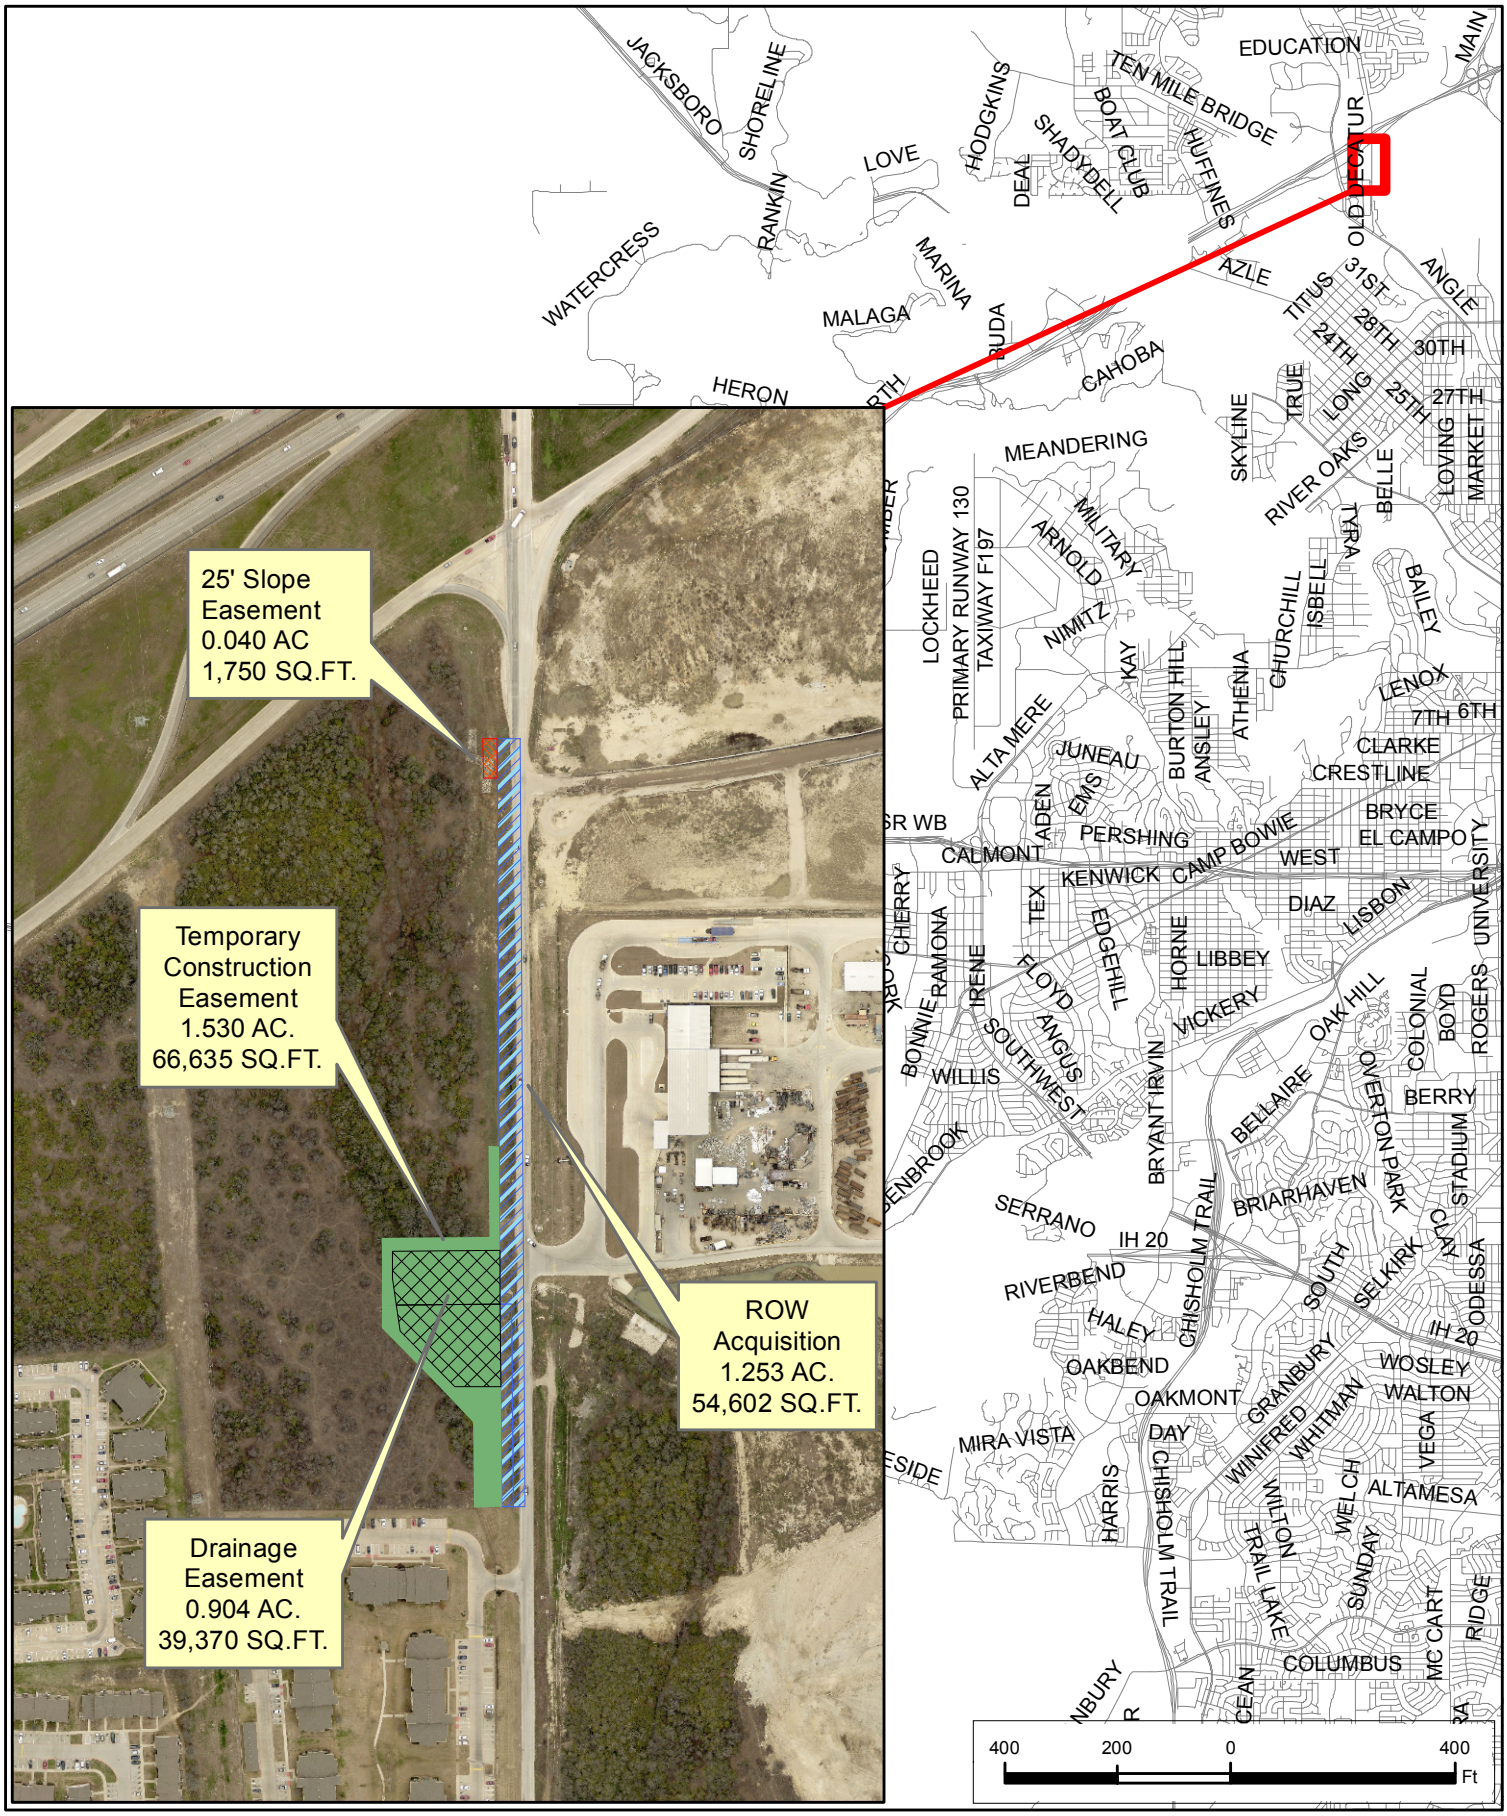

DETAIL OF PROJECT LOCATION

DOE # 6938 , PROJECT # 02014
OLD DECATUR ROAD RECONSTRUCTION