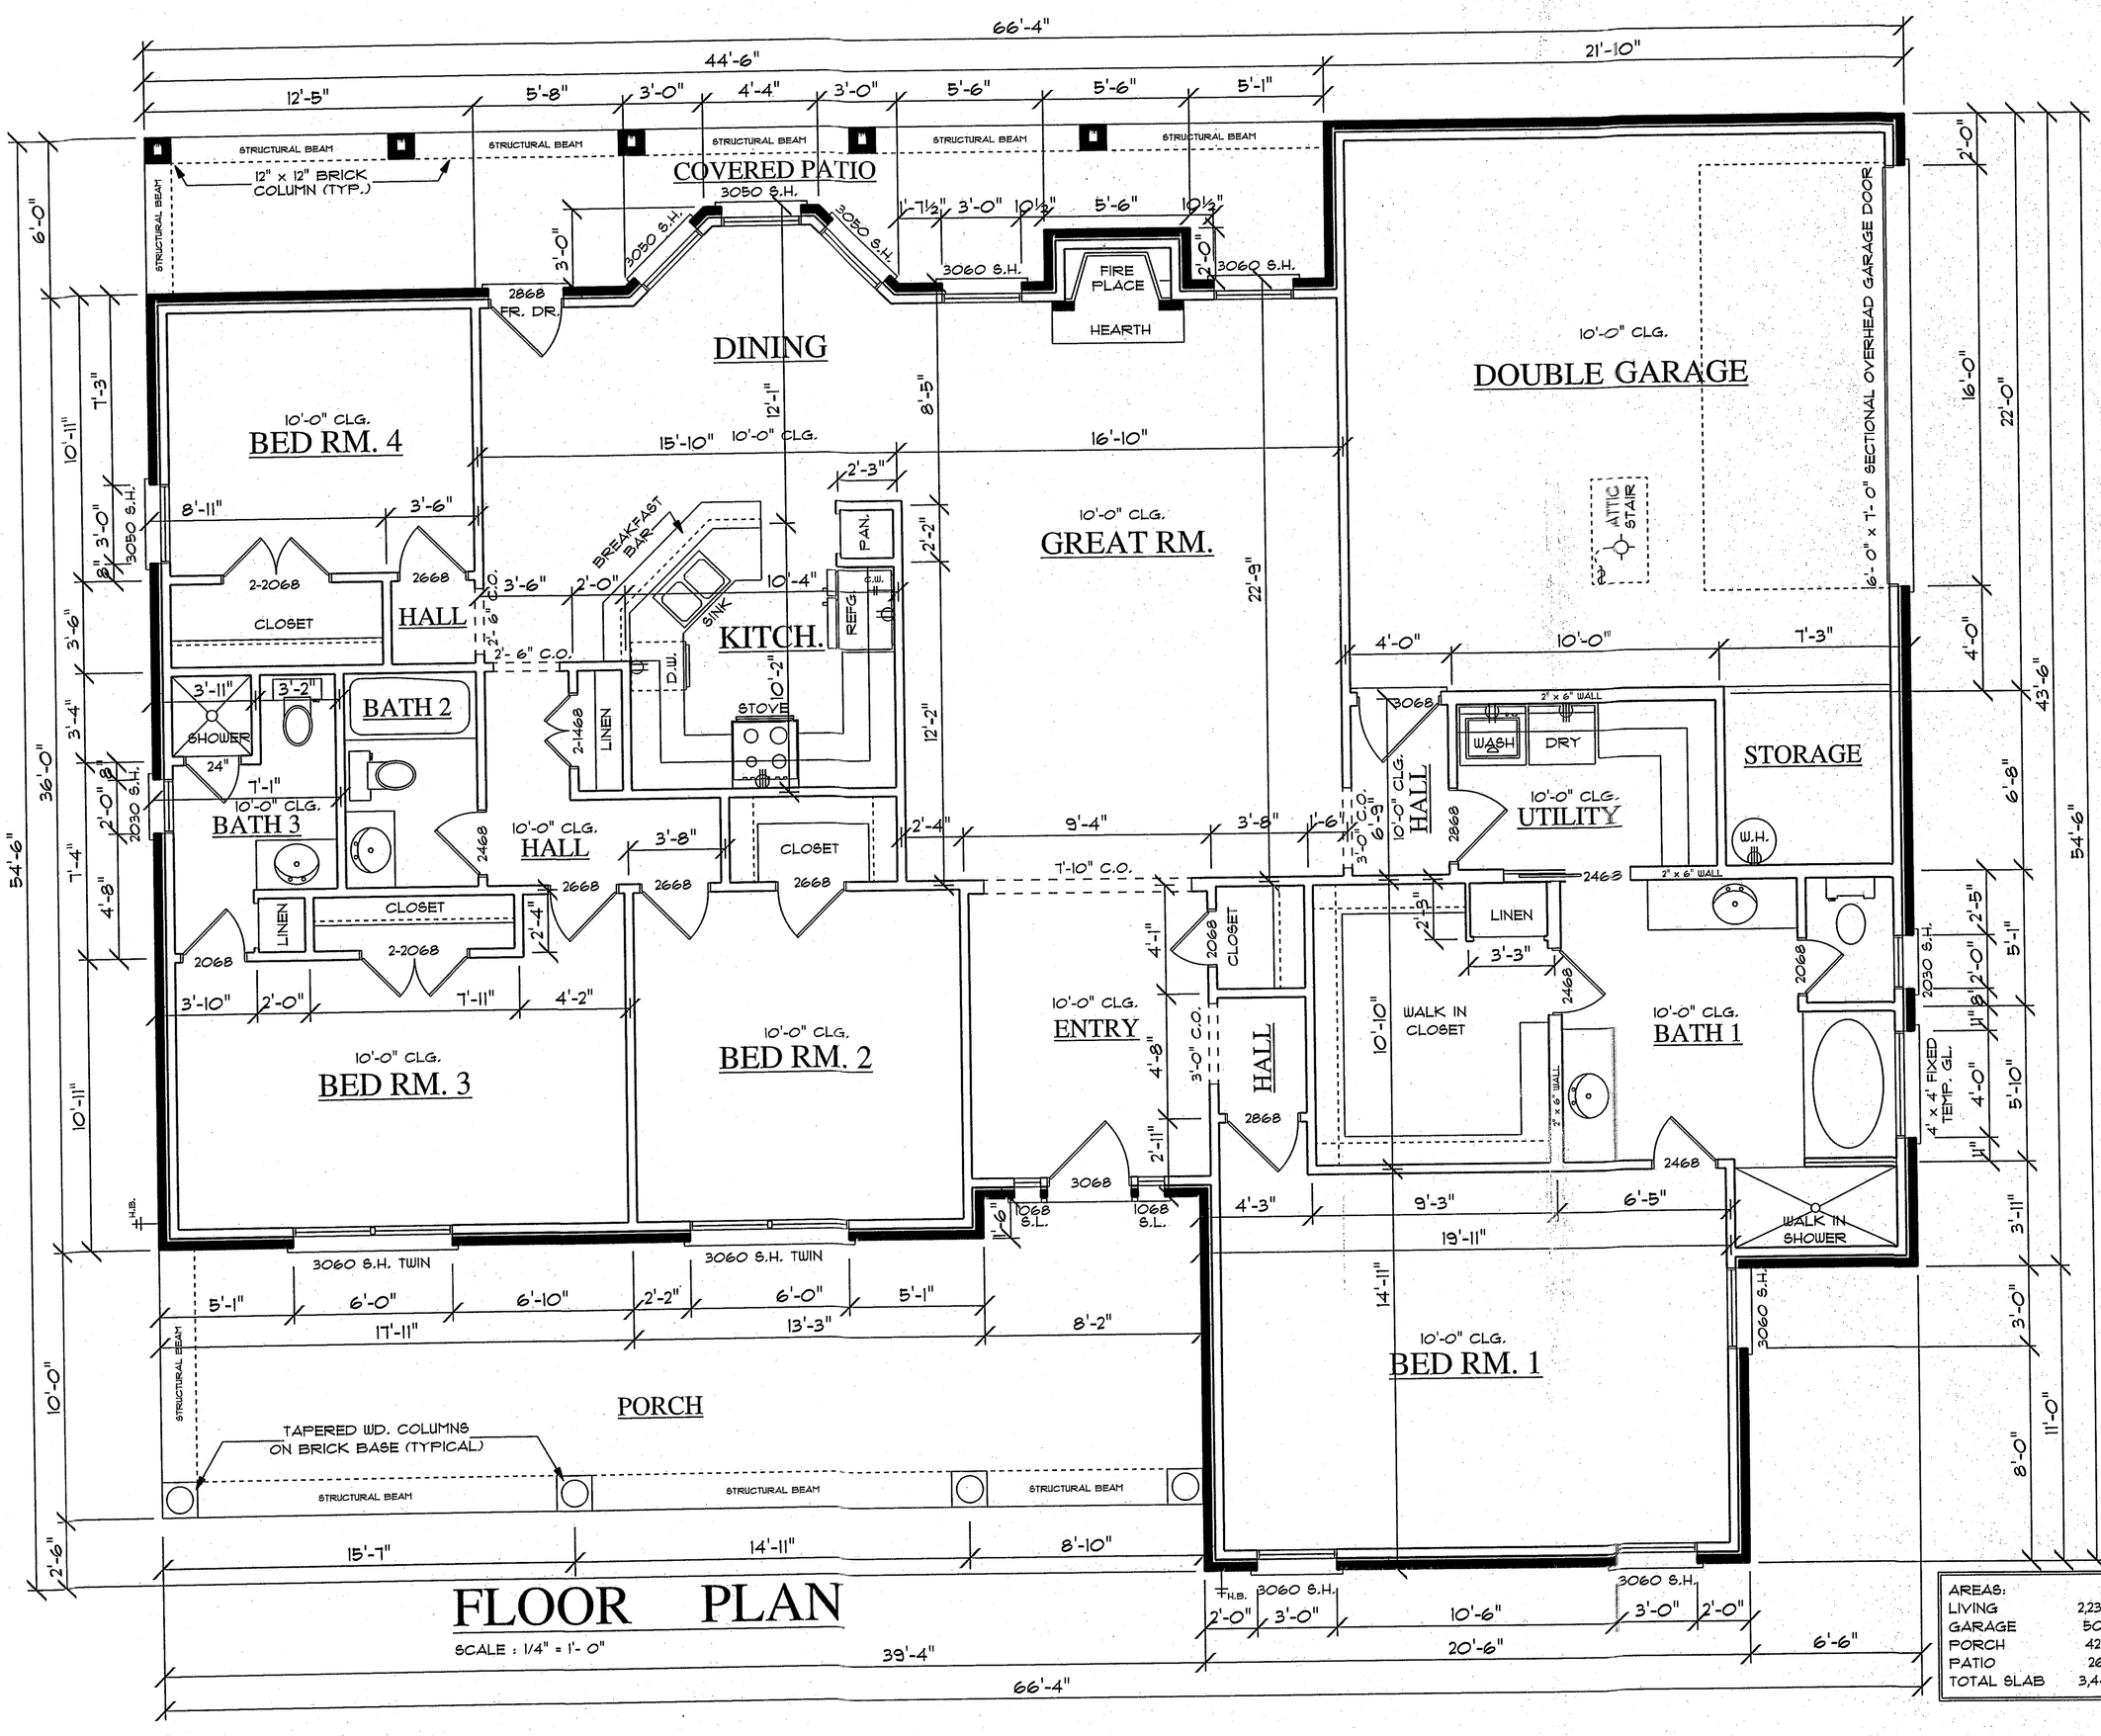

FLOOR PLAN

SCALE : 1/4" = 1'- 0"

AREAS:	
LIVING	2,238 SQ. FT.
GARAGE	507 SQ. FT.
PORCH	428 SQ. FT.
PATIO	269 SQ. FT.
TOTAL SLAB	3,442 SQ. FT.

GREAT CARE AND EFFORT HAVE GONE INTO THE CREATION OF THESE BLUEPRINTS. HOWEVER, BECAUSE OF THE VARIOUS CONDITIONS, LOCATIONS, PLANS AND SITES BEYOND OUR CONTROL, WE WILL NOT ASSUME LIABILITY FOR ANY DAMAGES DUE TO ERRORS, OMISSIONS, OR DEFICIENCIES ON THESE PLANS. OWNER/BUILDER MUST COMPLY WITH LOCAL BUILDING CODES PRIOR TO AND DURING COMMENCEMENT OF CONSTRUCTION. THE PURCHASE OF THESE PLANS ENTITLES THE BUYER TO CONSTRUCT THIS HOUSE ONLY ONCE. ANY OTHER USE, COPYING OR ALTERING OF THESE PLANS IS NOT PERMITTED. VIOLATORS WILL BE SUBJECT TO PROSECUTION UNDER STATE AND FEDERAL COPYRIGHT LAWS.

3537 WEST 7TH STREET SUITE 7
FORT WORTH, TEXAS 76107
www.kendickdesigns.com
kerry@kendickdesigns.com

PLAN STYLES

KERRY D. DICK, AIBD © PLANSTYLES

PLAN NUMBER
KD-223816-NE

SHEET 2 OF 8

FRONT ELEVATION

SCALE : 1/4" = 1'- 0"

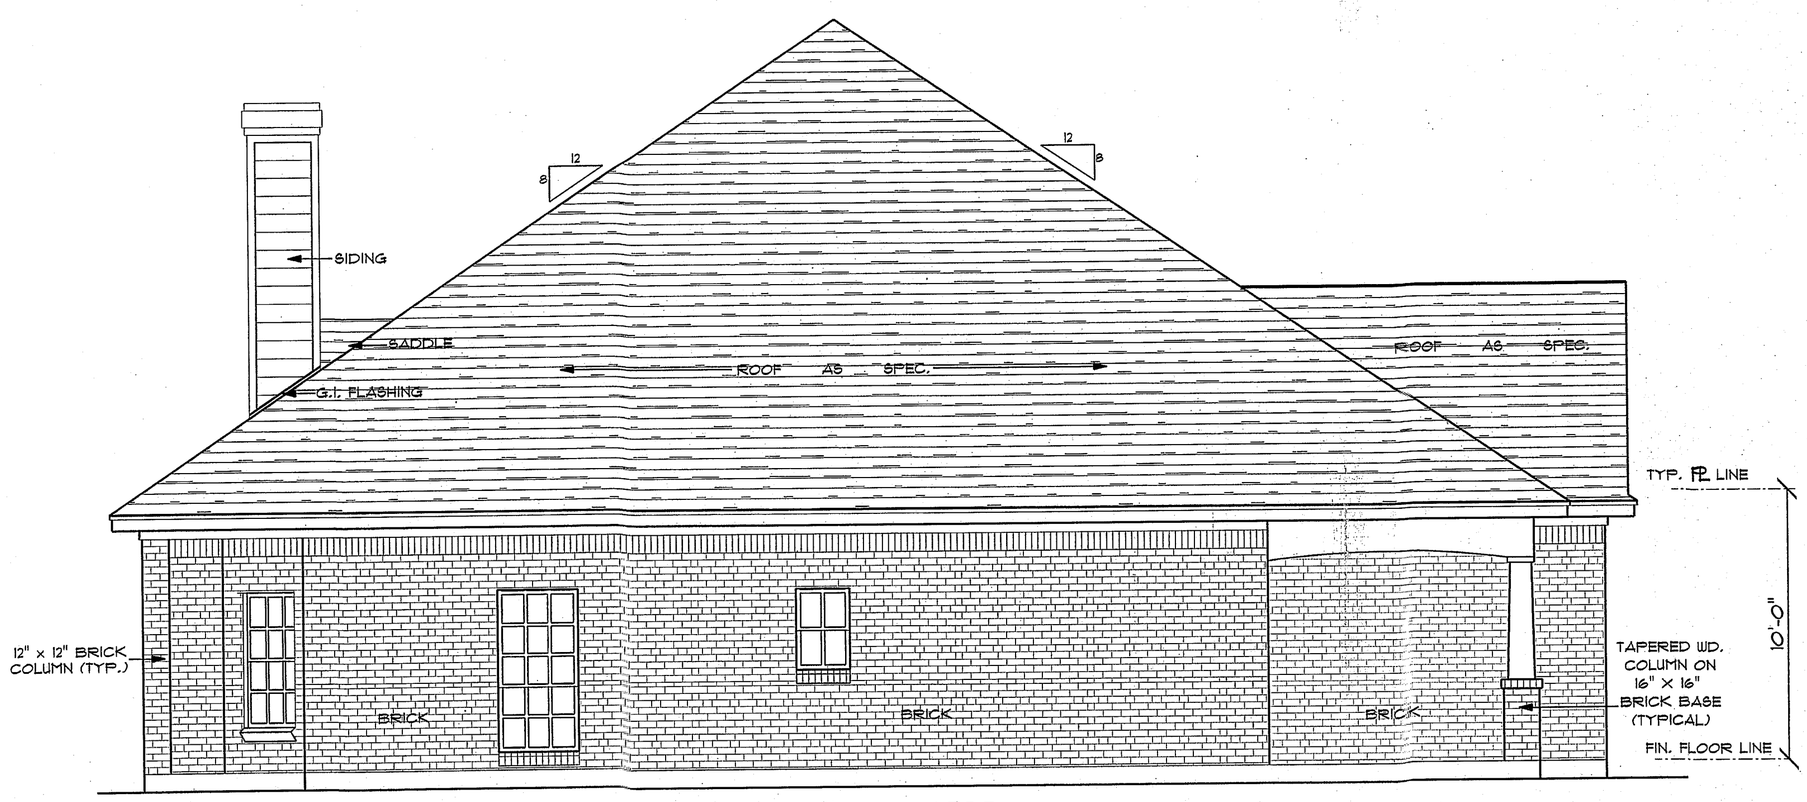

LEFT ELEVATION

SCALE : 1/4" = 1'- 0"

GREAT CARE AND EFFORT HAVE GONE INTO THE CREATION OF THESE BLUEPRINTS. HOWEVER, BECAUSE OF THE VARIANCE IN GEOGRAPHIC LOCATIONS, PLANSTYLES BY KEN DICK WILL NOT ASSUME LIABILITY FOR ANY DAMAGES DUE TO ERRORS, OMISSIONS, OR DEFICIENCIES ON THESE PLANS. OWNER/BUILDER MUST COMPLY WITH LOCAL BUILDING CODES PRIOR TO AND DURING COMMENCEMENT OF CONSTRUCTION. THE PURCHASE OF THESE PLANS ENTITLES THE BUYER TO CONSTRUCT THIS HOUSE ONLY ONCE. ANY COPYING, TRACING, OR ALTERING OF OF THESE PLANS IS NOT PERMITTED. VIOLATORS WILL BE SUBJECT TO PROSECUTION UNDER STATE AND FEDERAL COPYRIGHT LAWS.

3537 WEST 7TH STREET SUITE 7
FORT WORTH, TEXAS 76107
www.kendickdesigns.com
kerry@kendickdesigns.com

PLAN STYLES
KERRY D. DICK, AIBD
© PLANSTYLES

PLAN NUMBER
KD-223816-NE

SHEET 4 OF 8

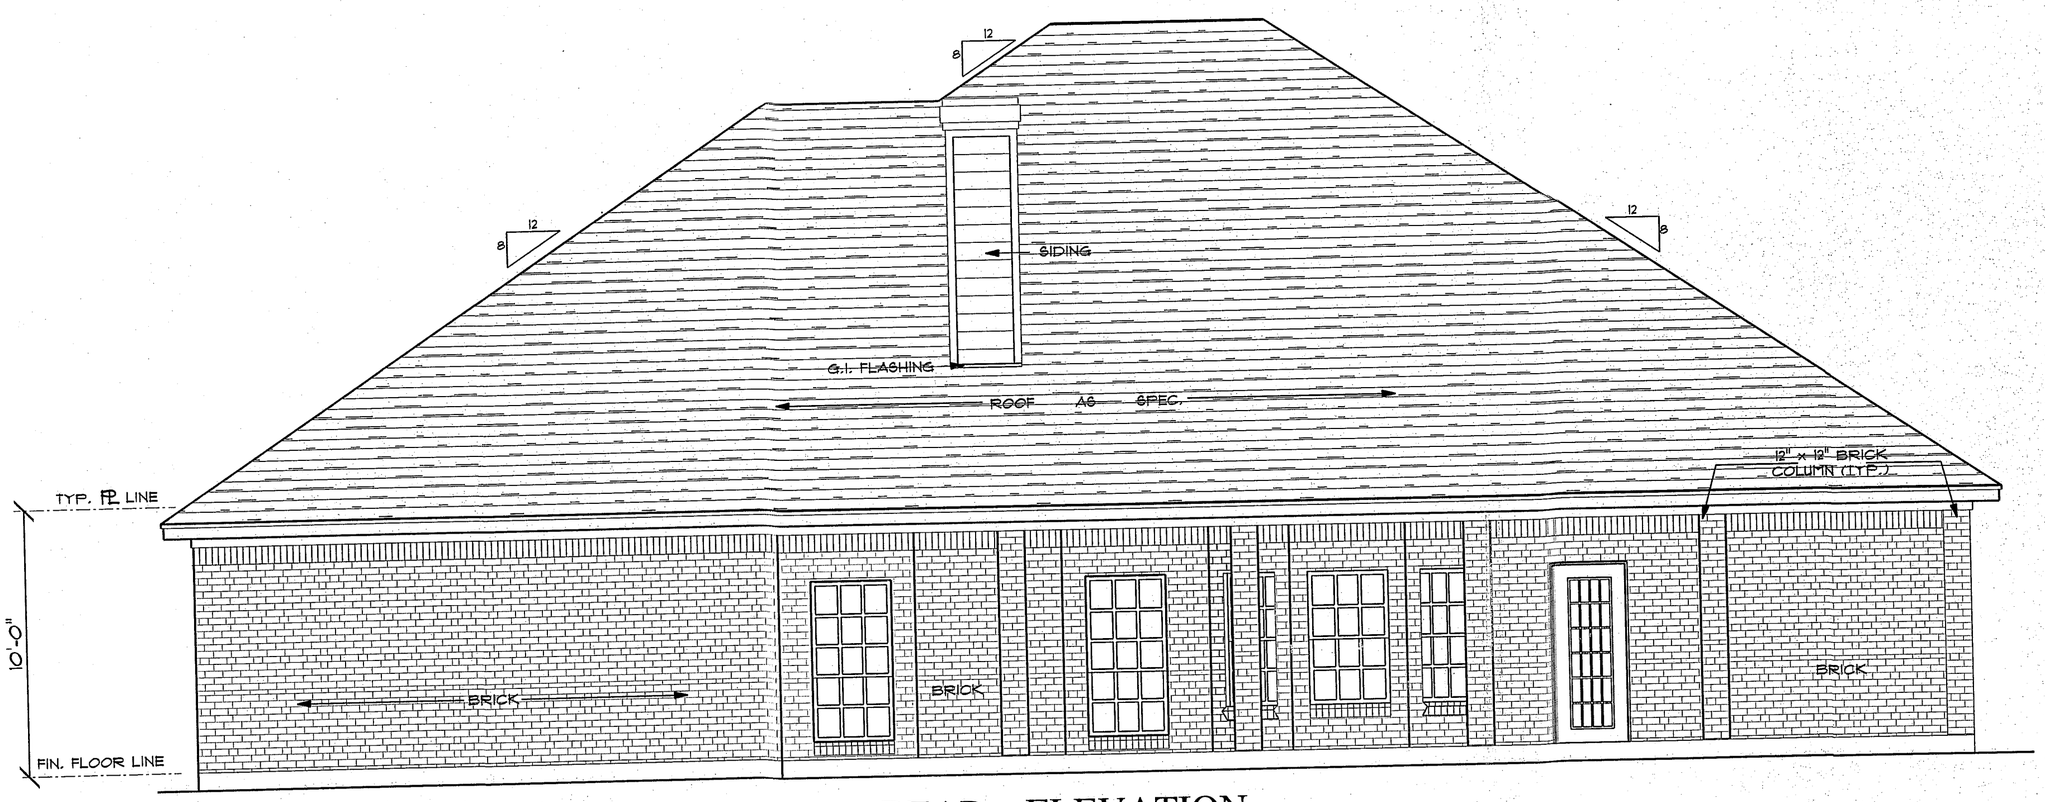

REAR ELEVATION

SCALE : 1/4" = 1'- 0"

RIGHT ELEVATION

SCALE : 1/4" = 1'- 0"

GREAT CARE AND EFFORT HAVE GONE INTO THE CREATION OF THESE BLUEPRINTS. HOWEVER, BECAUSE OF THE VARIANCE IN GEOGRAPHIC LOCATIONS, PLANSTYLES BY KEN DICK WILL NOT ASSUME LIABILITY FOR ANY DAMAGES DUE TO ERRORS, OMISSIONS, OR DEFICIENCIES ON THESE PLANS. OWNER/BUILDER MUST COMPLY WITH LOCAL BUILDING CODES PRIOR TO AND DURING COMMENCEMENT OF CONSTRUCTION. *THE PURCHASE OF THESE PLANS ENTITLES THE BUYER TO CONSTRUCT THIS HOUSE ONLY ONCE. ANY COPYING, TRACING, OR ALTERING OF* OF THESE PLANS IS NOT PERMITTED. VIOLATORS WILL BE SUBJECT TO PROSECUTION UNDER STATE AND FEDERAL COPYRIGHT LAWS.

3537 WEST 7TH STREET SUITE 7
FORT WORTH, TEXAS 76107
www.kendickdesigns.com
kerry@kendickdesigns.com

PLAN STYLES

KERRY D. DICK, AIBD

© PLANSTYLES

PLAN NUMBER
KD-223616-NE

SHEET 5 OF 8