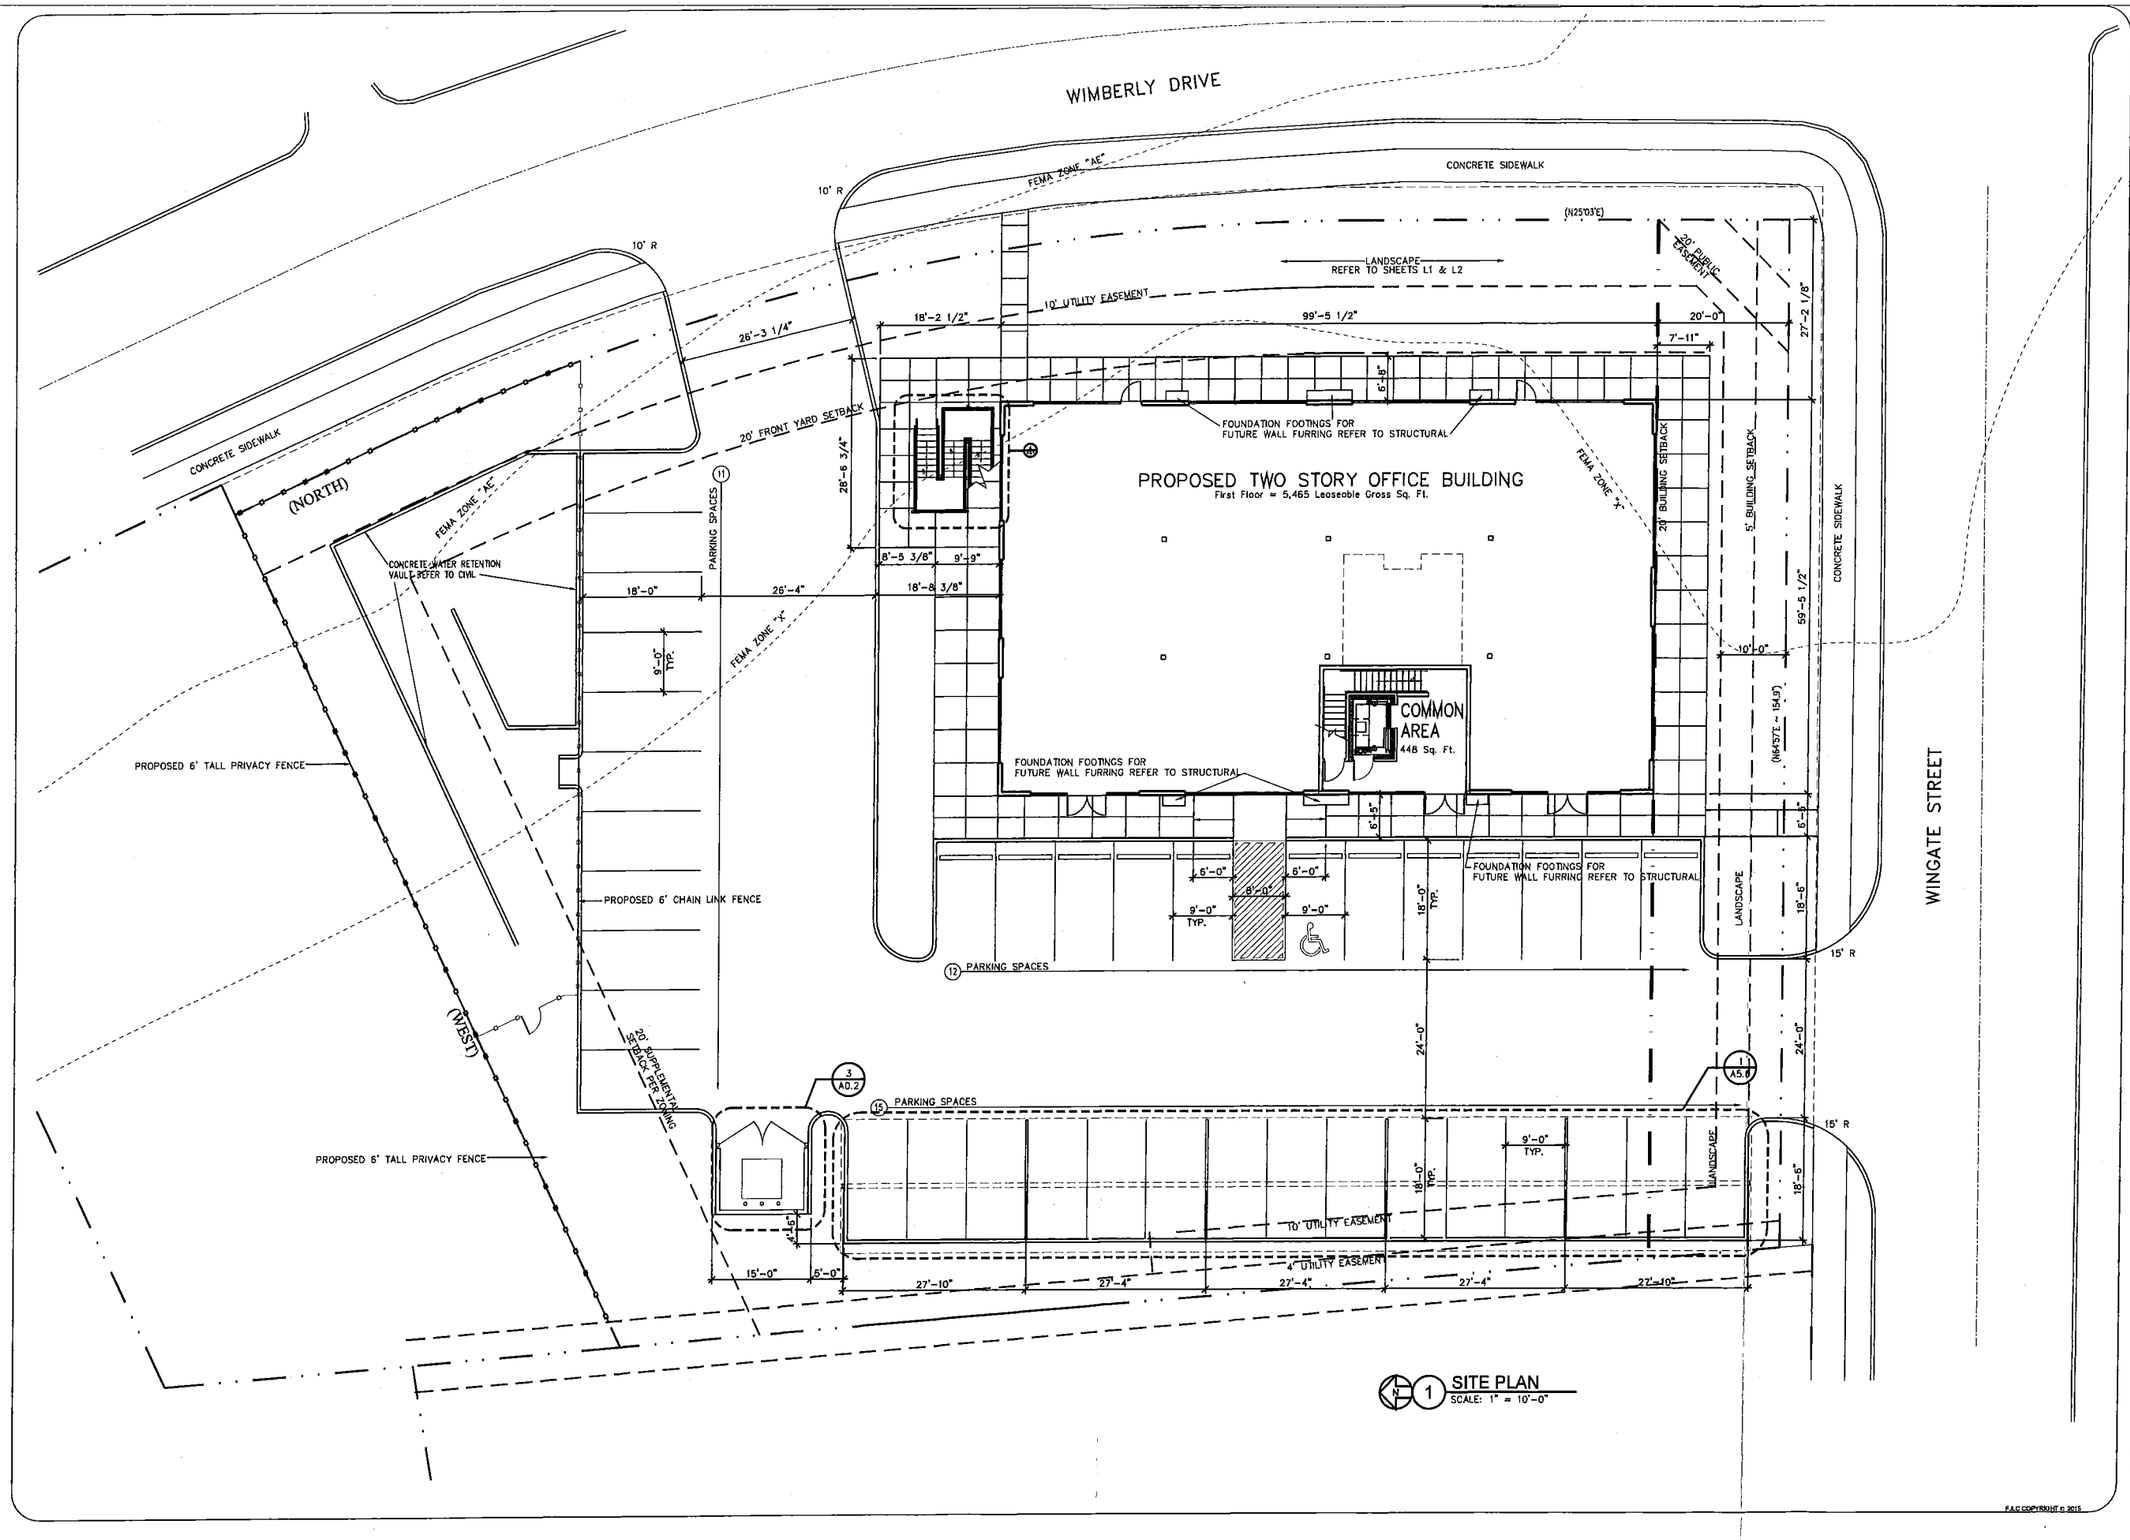

F.A.C COPYRIGHT © 2015

12-03-15

F-J-L-C
Franz Jeanes Lazo Cora & Associates, Inc.
Architectural Planning Interior Architecture
4055 International Plaza, Suite 100
Fort Worth, Texas 76109
(817) 737-9222
www.FJLCINC.com

A NEW OFFICE FOR:
VAQERO VENTURES
2900 WINGATE STREET
FORT WORTH, TEXAS 76107

2900

Revisions:

File Name: 15089-A0.1
Project No: 15089
Date: 12-03-15
Drawn By: TJD
Checked By: JWF

SHEET
A0.1
SITE PLAN