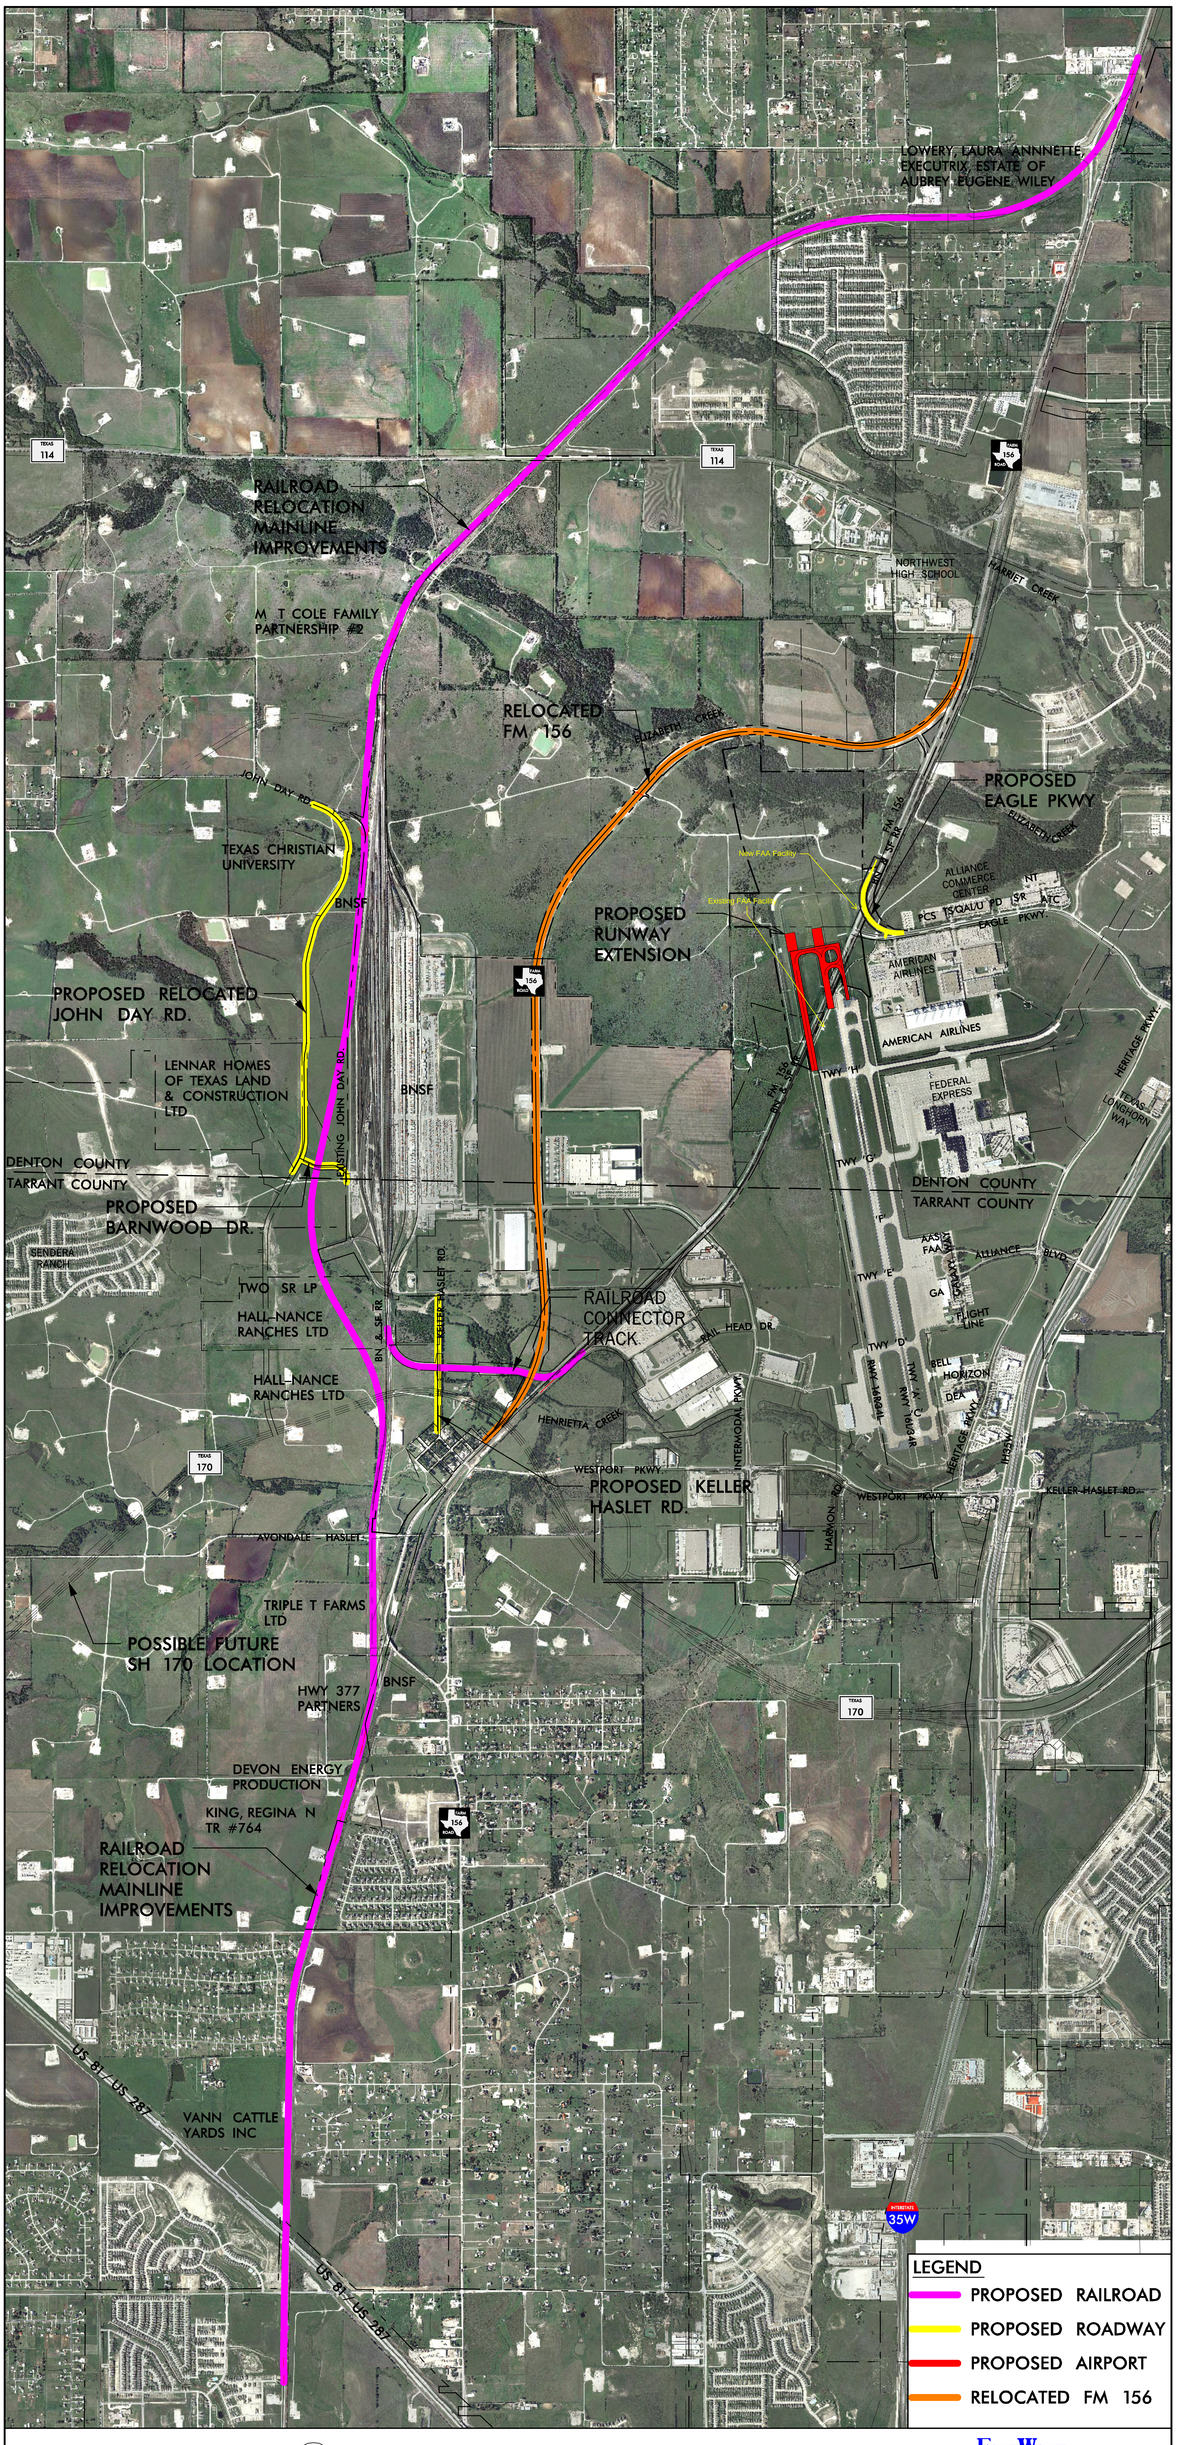

Alliance Air Services

JUNE 2010

0 1000 2000

GRAPHIC SCALE IN FEET

ALLIANCE AIRPORT RUNWAY EXTENSION PROJECTS

FortWorth

JACOBS