MAYOR AND COUNCIL COMMUNICATION MAP

Tulsa Way Drainage Improvements

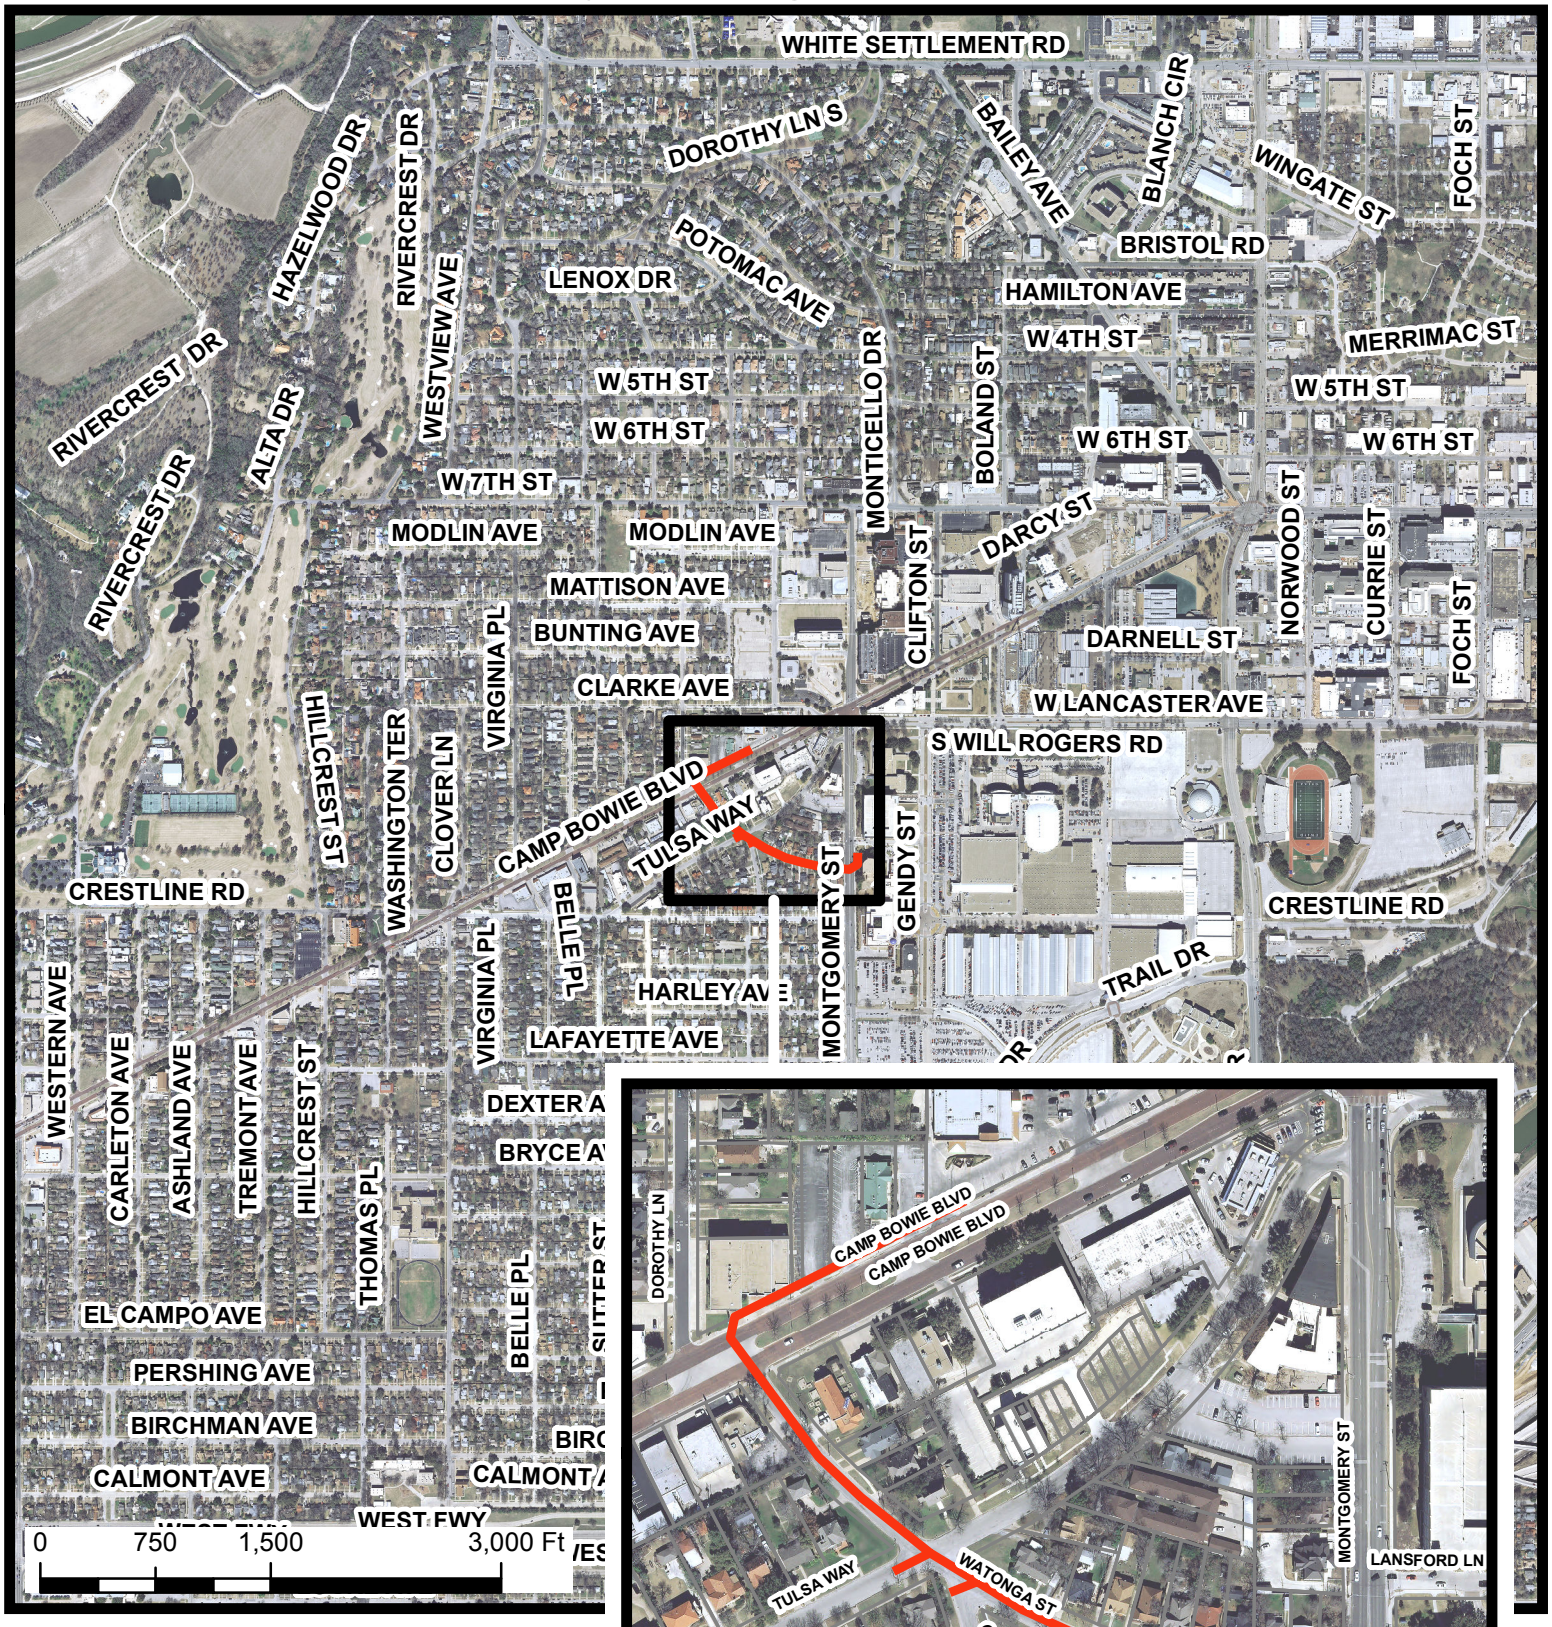

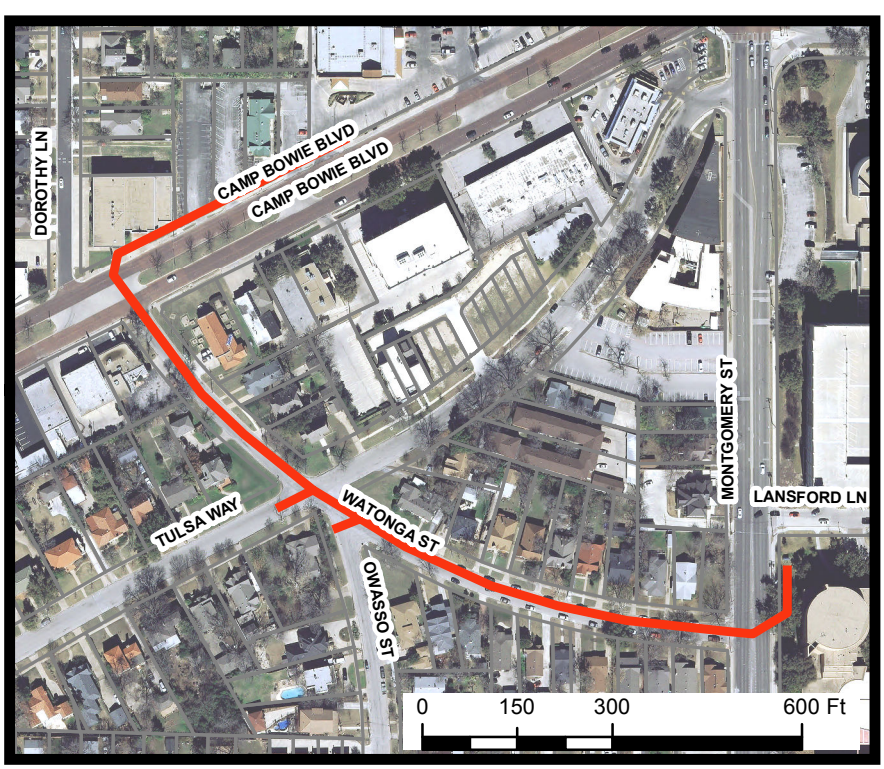

N
W
E
S

Council District 7
Project No. 01074

DETAIL OF PROJECT LOCATION