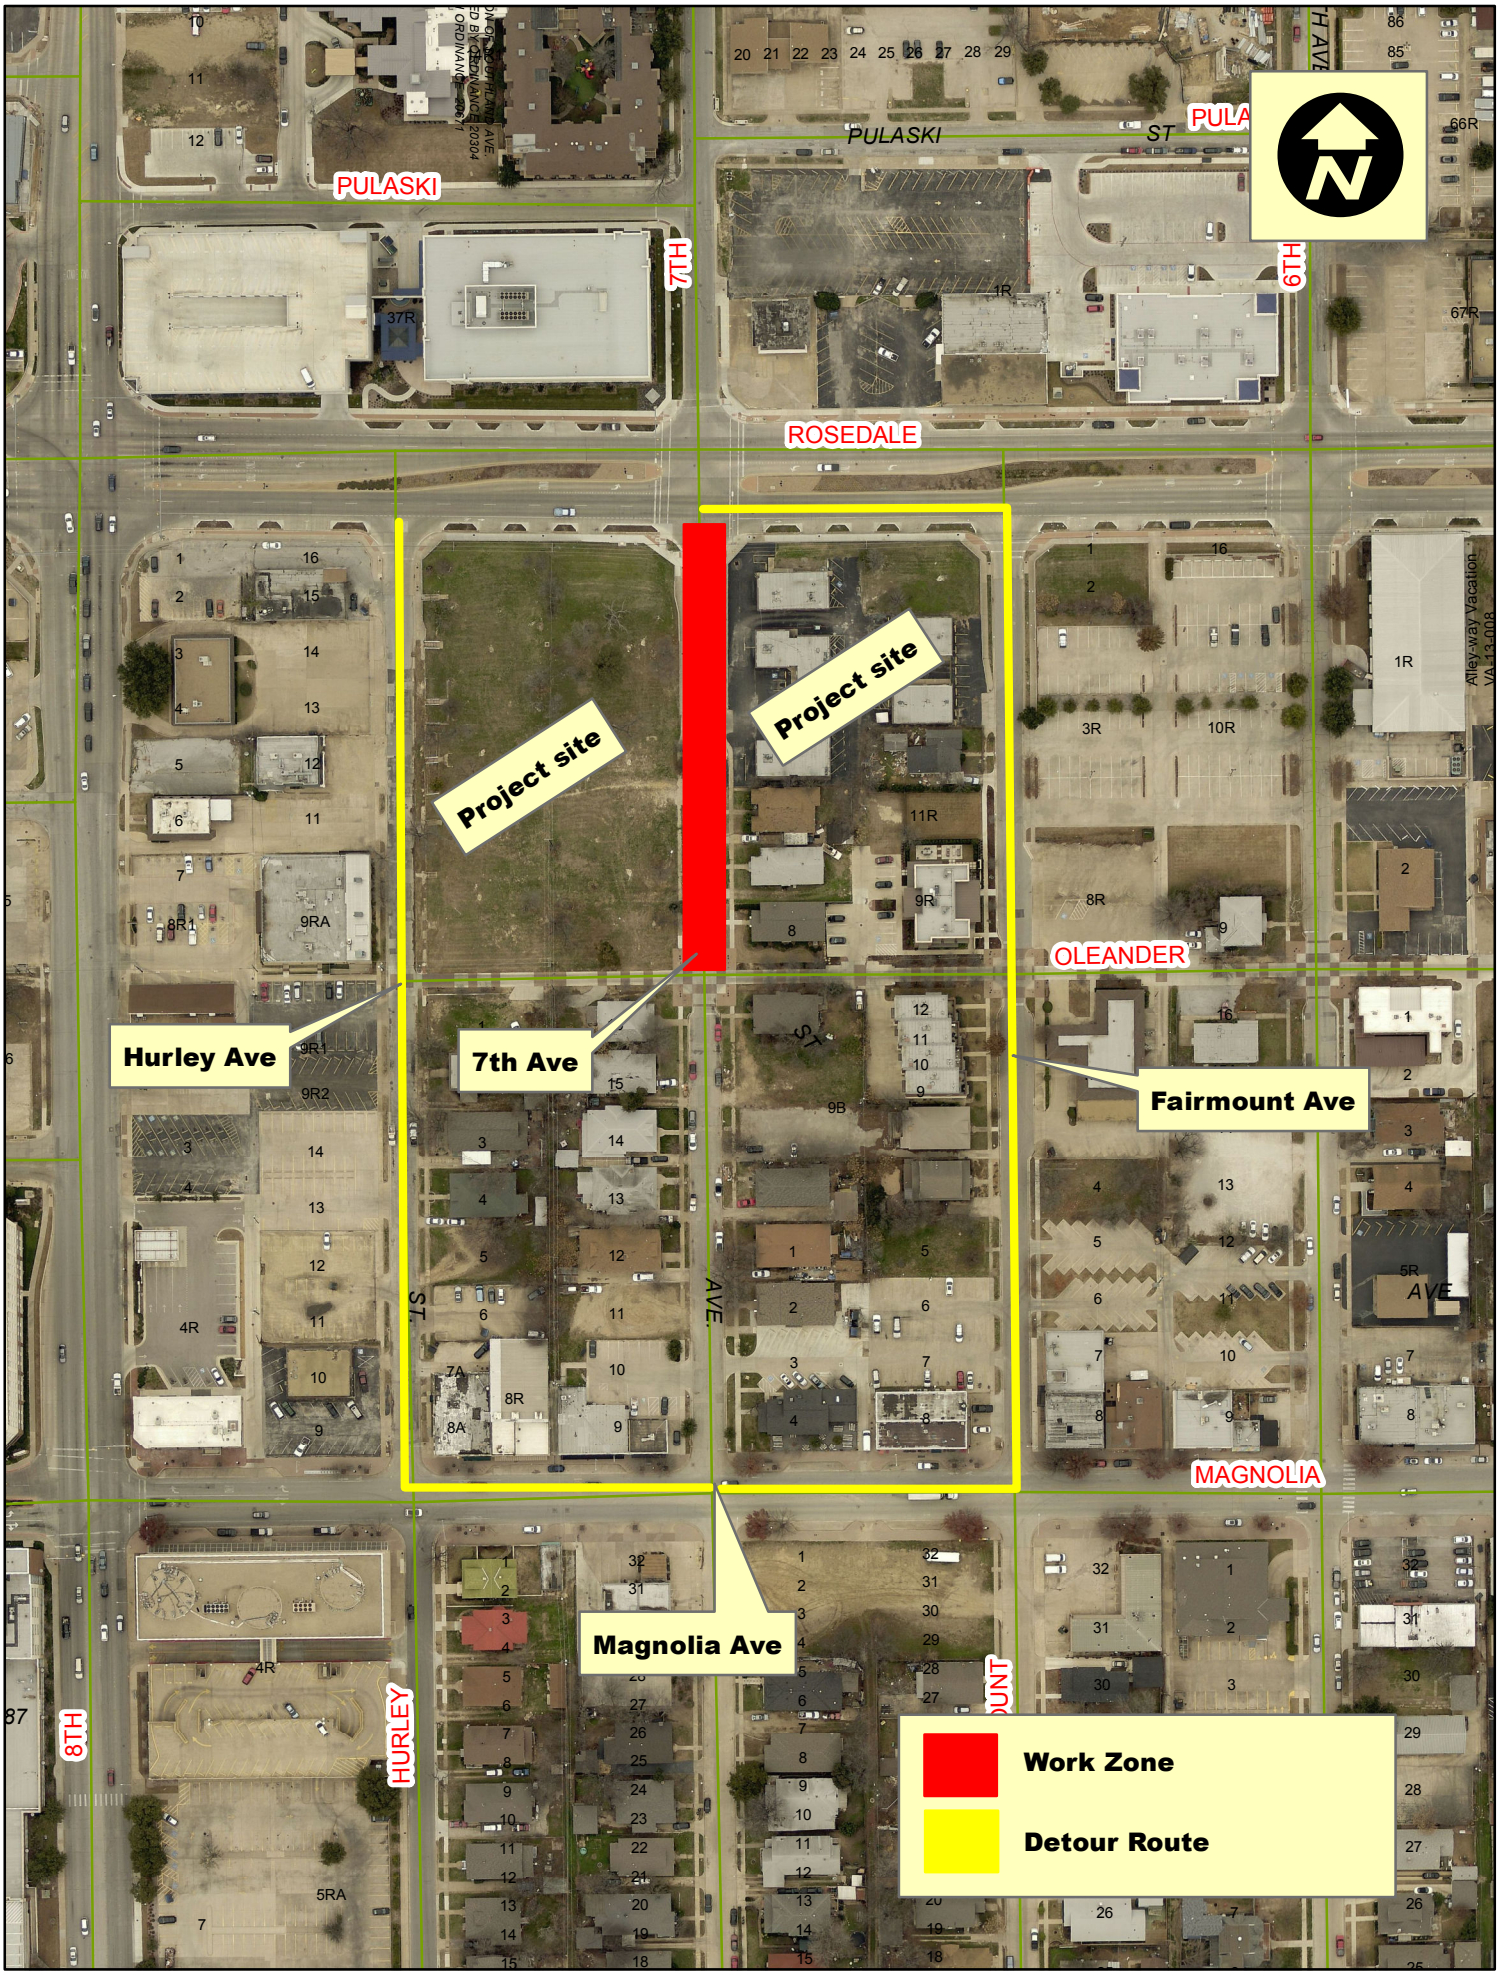
PULASKI
PULASKI ST
ROSEDALE
7TH
6TH
8TH
HURLEY
OLEANDER
MAGNOLIA
Project site
Project site
Hurley Ave
7th Ave
Fairmount Ave
Magnolia Ave
Work Zone
Detour Route