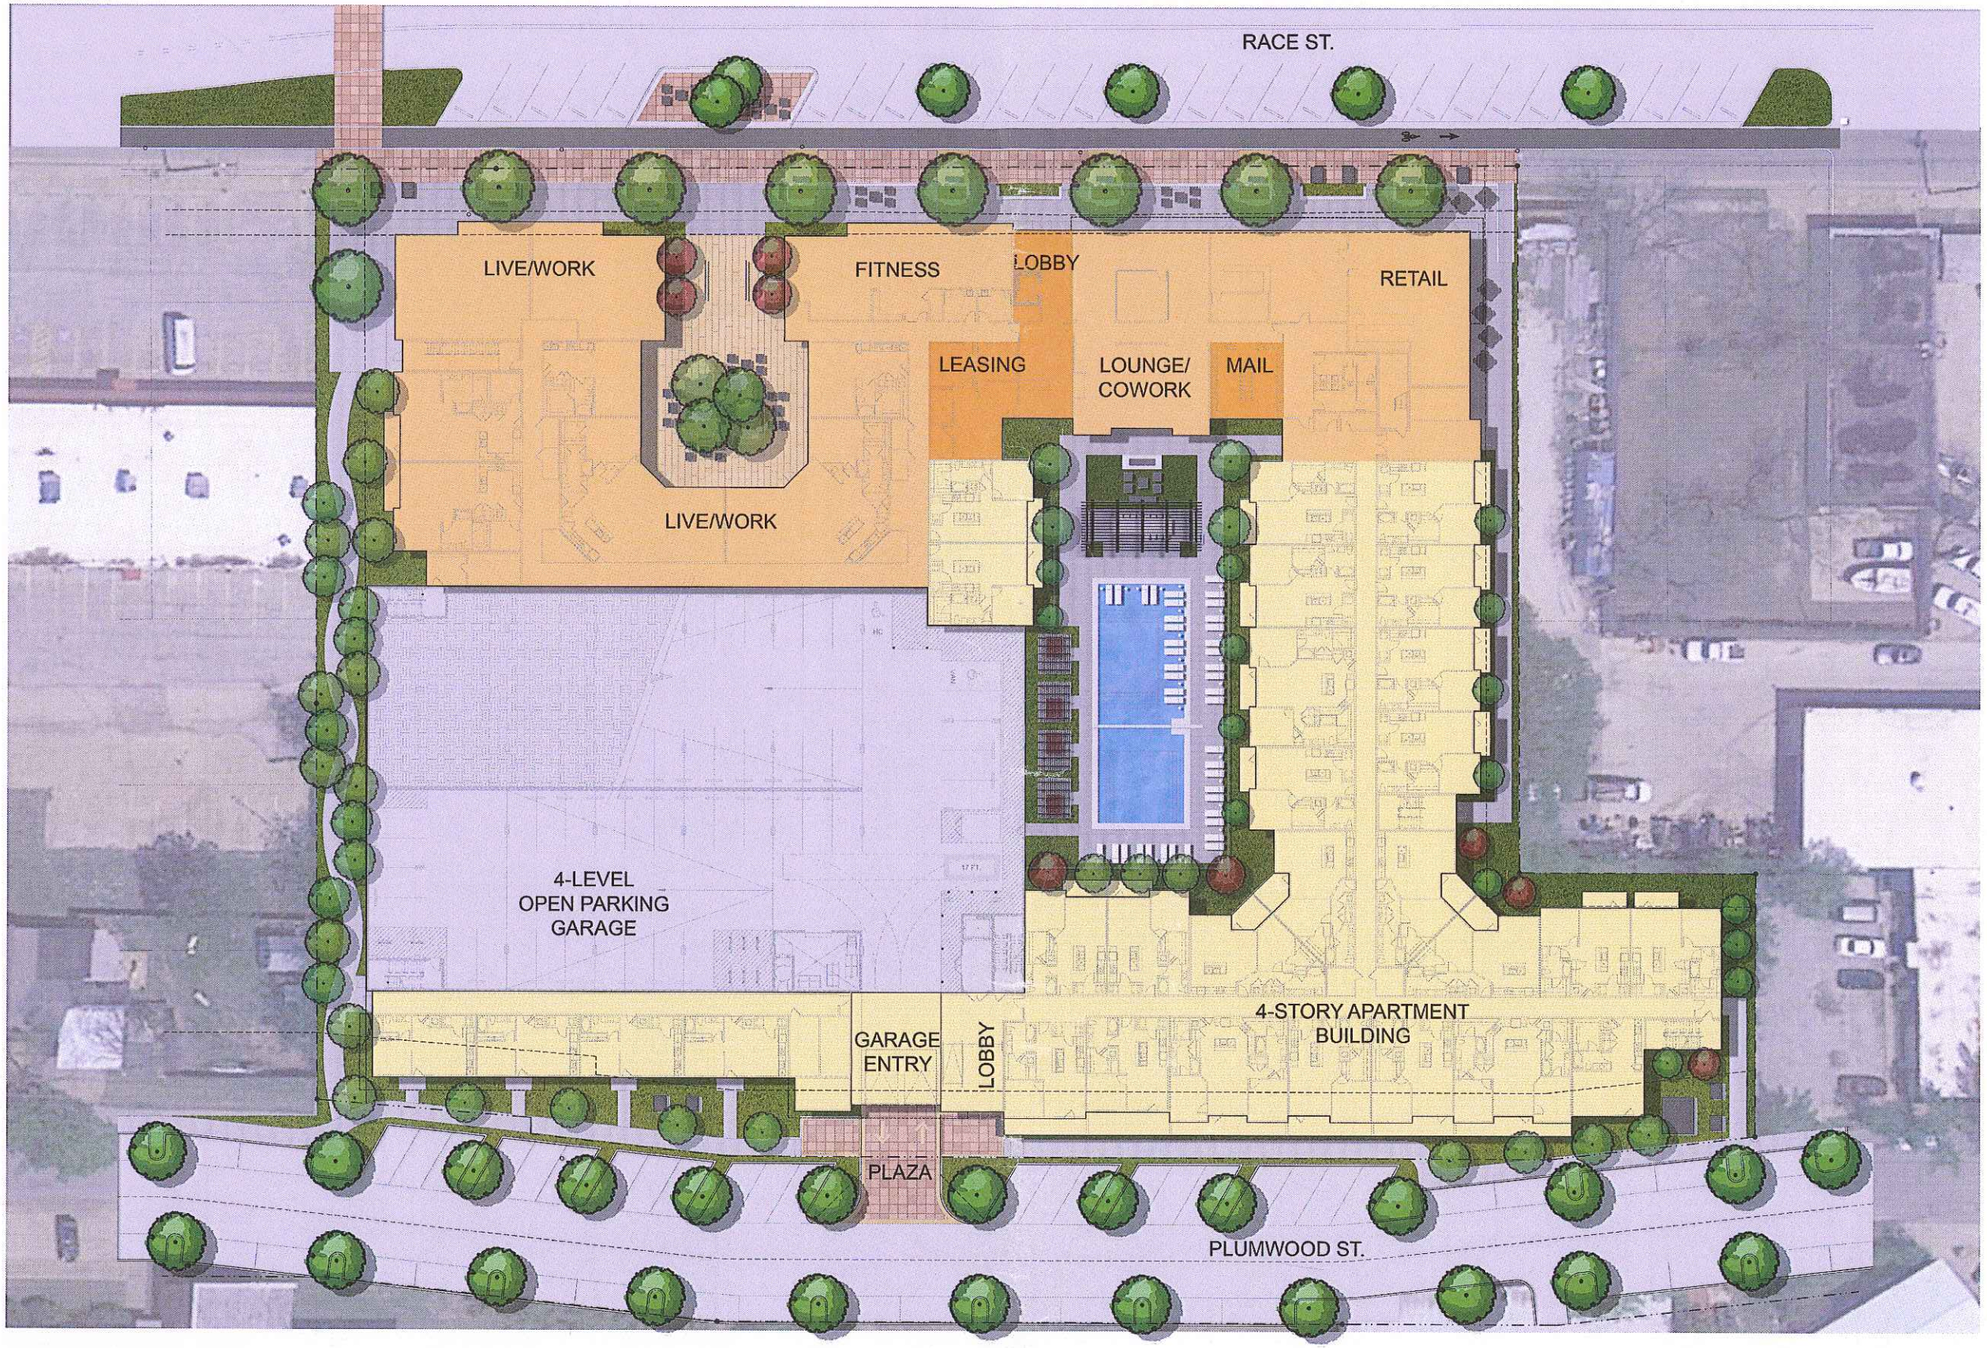

HLR ARCHITECTS

c | d | p

COLORED SITE PLAN

0' 20' 40' 80'

MIXED-USE AT RACE STREET

#14320

01.30.2015

Sheet No.

AXXX

HLR ARCHITECTS

c | d | p

RACE STREET RENDERINGS

MIXED-USE AT RACE STREET

#14320

01.30.2015

Sheet No.

A107

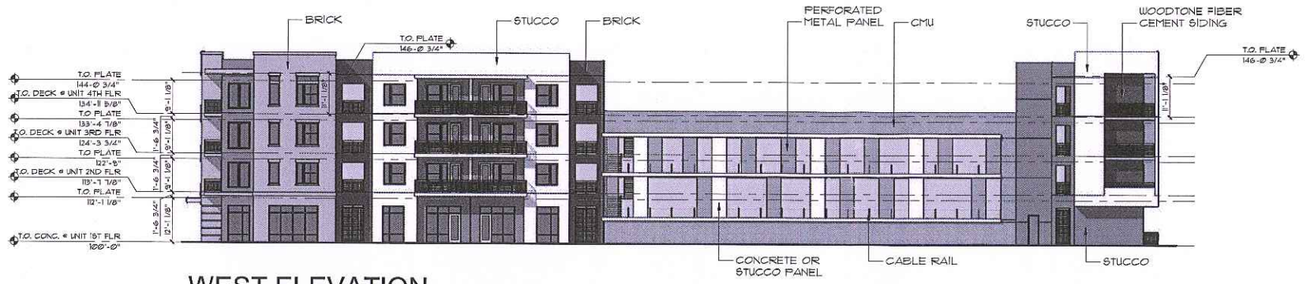

WEST ELEVATION

SCALE: 1" = 40'-0"

EAST ELEVATION

SCALE: 1" = 40'-0"

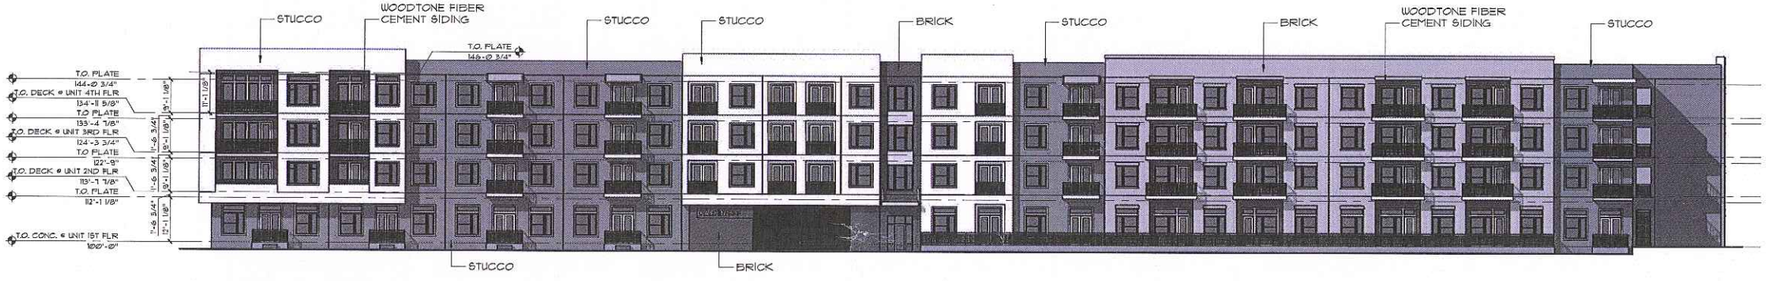

SOUTH ELEVATION

SCALE: 1" = 40'-0"

NORTH ELEVATION

SCALE: 1" = 40'-0"

HLR ARCHITECTS

c | d | p

MIXED-USE AT RACE STREET

#14320

01.30.2015

Sheet No.

A106