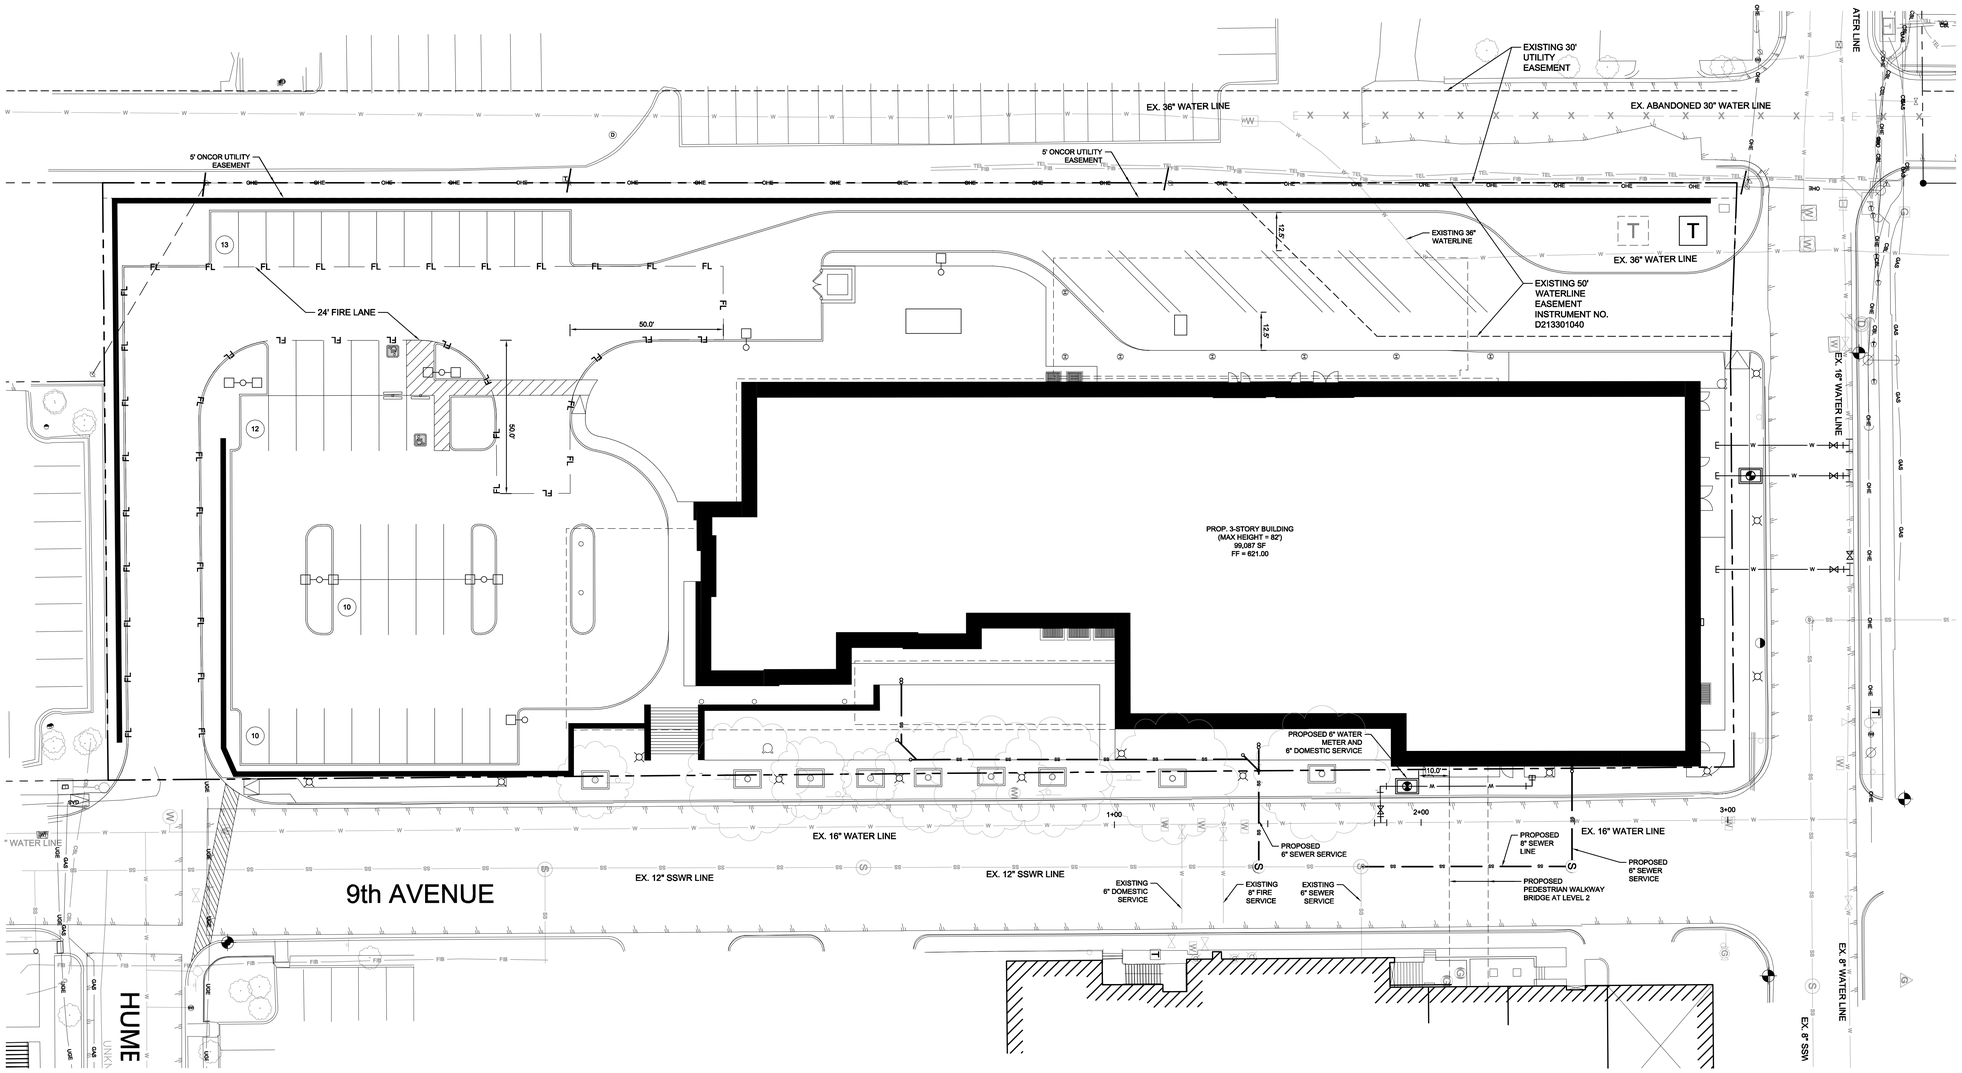

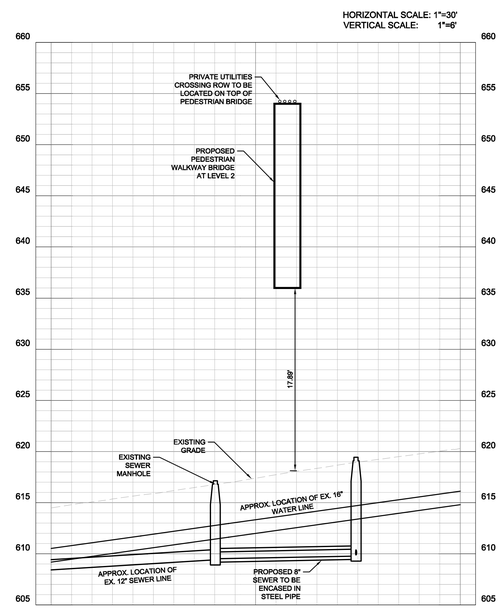

EX. 16-IN. WATER LINE
STA. 1+00 TO STA. 3+00

PERKINS + WILL

10100 North Central Expressway
Suite 300
Dallas, Texas 75231
t 214.283.8700
f 214.283.8701
www.perkinswill.com

CONSULTANTS

CIVIL
KIMLEY-HORN
801 CHERRY STREET, SUITE 950
FORT WORTH TEXAS 76102

STRUCTURAL
L.A. FUESS PARTNERS
3333 LEE PARKWAY, SUITE 300
DALLAS, TEXAS 75219

MEP
WSP+CORD
3625 NORTH HALL STREET, SUITE 1300
DALLAS, TEXAS 75219

LANDSCAPING
KIMLEY-HORN
801 CHERRY STREET, SUITE 950
FORT WORTH, TEXAS 76102

OWNER
HCA HEALTHCARE
ONE PARK PLAZA BLDG 2, EAST 3RD FLOOR
NASHVILLE, TENNESSEE 37202

FACILITY
PLAZA MEDICAL CENTER
900 EIGHT AVENUE
FORT WORTH, TEXAS 76104

CONTRACTOR
DPR CONSTRUCTION, INC.
3131 MCKINNEY AVENUE, SUITE 210
DALLAS, TEXAS 75204

NOTE: DOCUMENTS ARE INCOMPLETE AND MAY NOT BE USED FOR REGULATORY APPROVAL, PERMITTING, OR CONSTRUCTION PURPOSES.

PROJECT

PLAZA Medical Center of Fort Worth

EMERGENCY DEPARTMENT ADDITION
900 EIGHTH AVENUE
FORT WORTH, TEXAS 76104

HCA
PLAZA MEDICAL CENTER
ONE PARK PLAZA
NASHVILLE, TN 37202

HCA Project Number: 343180003

DATE OF ISSUE: 10/06/2016

KEYPLAN

ISSUE CHART

MASTR	ISSUE	DATE
Job Number		147138.000
Drawn		KEF
Checked		BDM
Approved		BDM

TITLE

SITE PLAN

SHEET NUMBER

EXH 5

Copyright © 2016 Perkins+Will

9/13/2016 7:09:20 PM c:\temp\ARCH-HCA-PMC-ED_marcoles.rvt