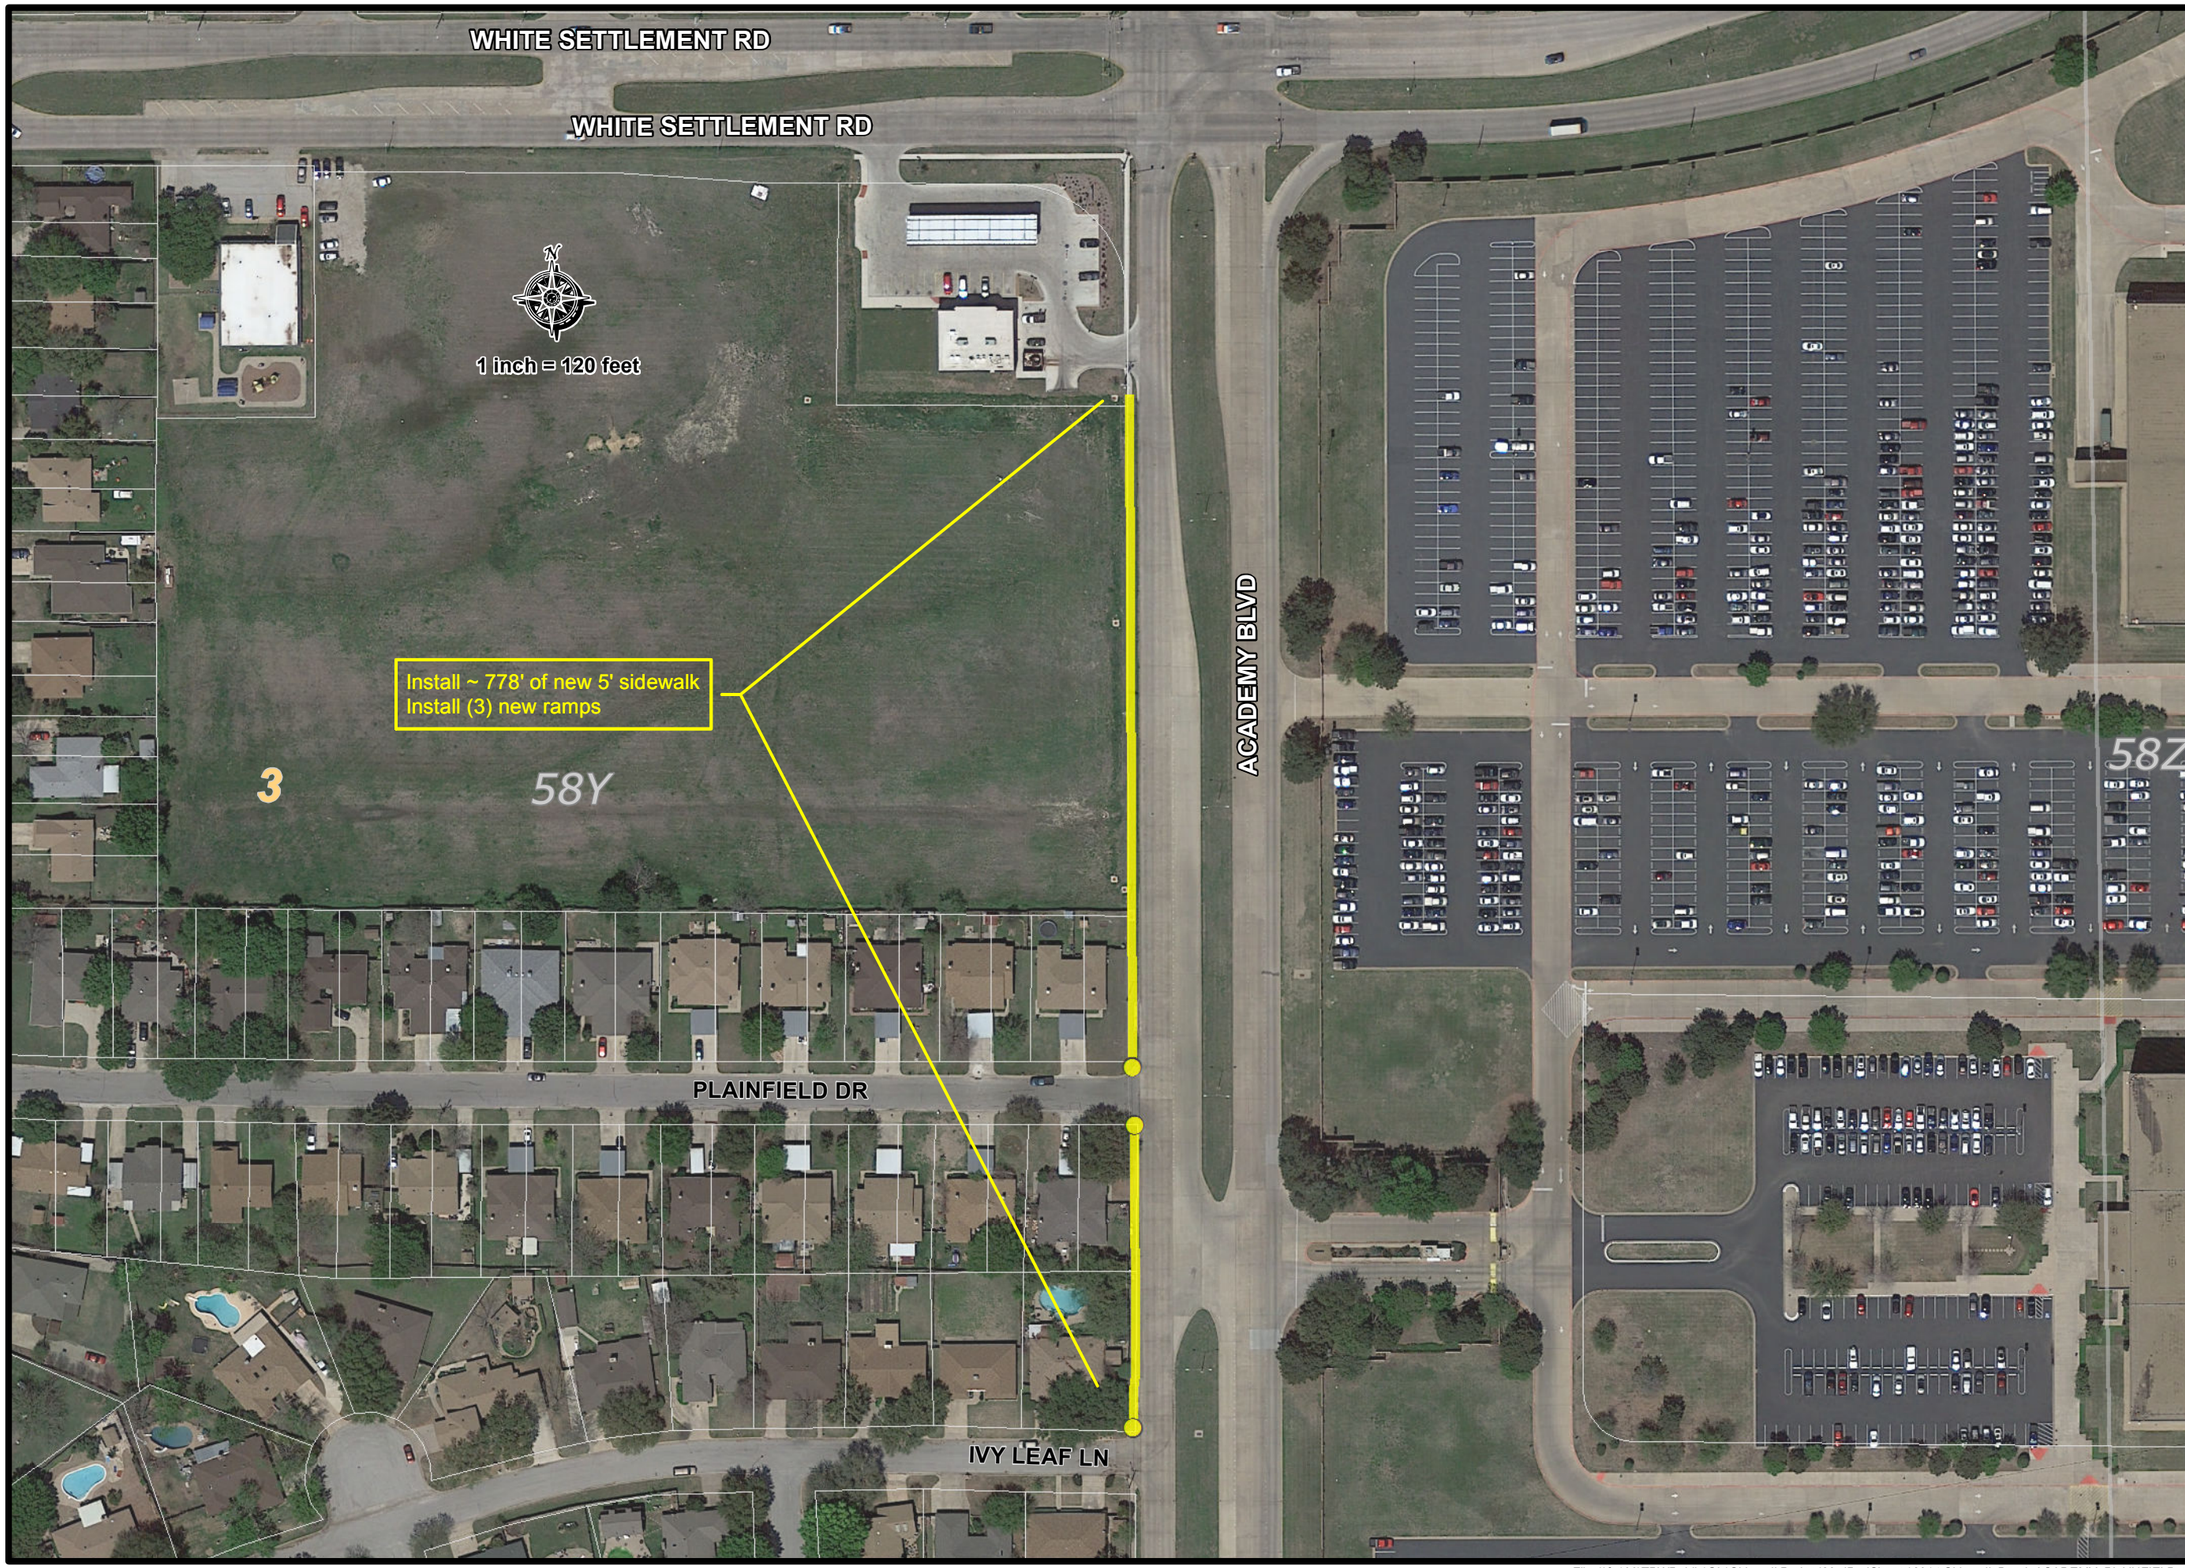

OWNER

CITY OF
FORT WORTH TEXAS
1000 THROCKMORTON ST
FORT WORTH, TX 76102

Legend

- NEW, DRIVEWAY
- NEW RAMP
- NEW SIDEWALK
- REHAB RAMP
- REHAB SIDEWALK

FORT WORTH®

2014 SIDEWALK BOND PROGRAM

CONTRACT NUMBER

City Project No:
Date:
Drawn By: HAA
Checked By:

Sheet Title:
ACADEMY BLVD AT PLAINFIELD DR

Sheet No:
___ Of _____

File: \\fs100\TPWPublic\Gis\SidewalkProject\MxdProjSheets\2014 Sidewalk Bond_ACADEMY_PLAINFIELD.mxd ; PDF Exported: Wednesday, March 25, 2015