Q, SHOPPING MALL

4820 SOUTH FREEWAY, FT. WORTH, TX 76115

BEAR DESIGN BUILD
2695 VILLA CREEK DR. SUITE 110
DALLAS, TEXAS 75234
TEL) 469-682-7038
FAX) 972-247-4477

VICINITY MAP

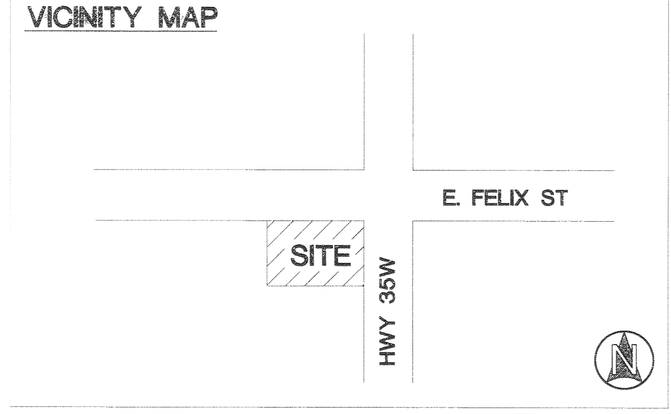

SCOPE OF WORK: 1. NEW PARTITION (8' & 10' HIGH) & #210 OUTLETS AT SALES ONLY
2. NO MEP CHANGES, EXCEPT OUTLETS

K-MART ADDN
BLOCK 1 LOT 1R

SP13-1002

TYPICAL ADDRESS

4820 SOUTH FREEWAY
F1

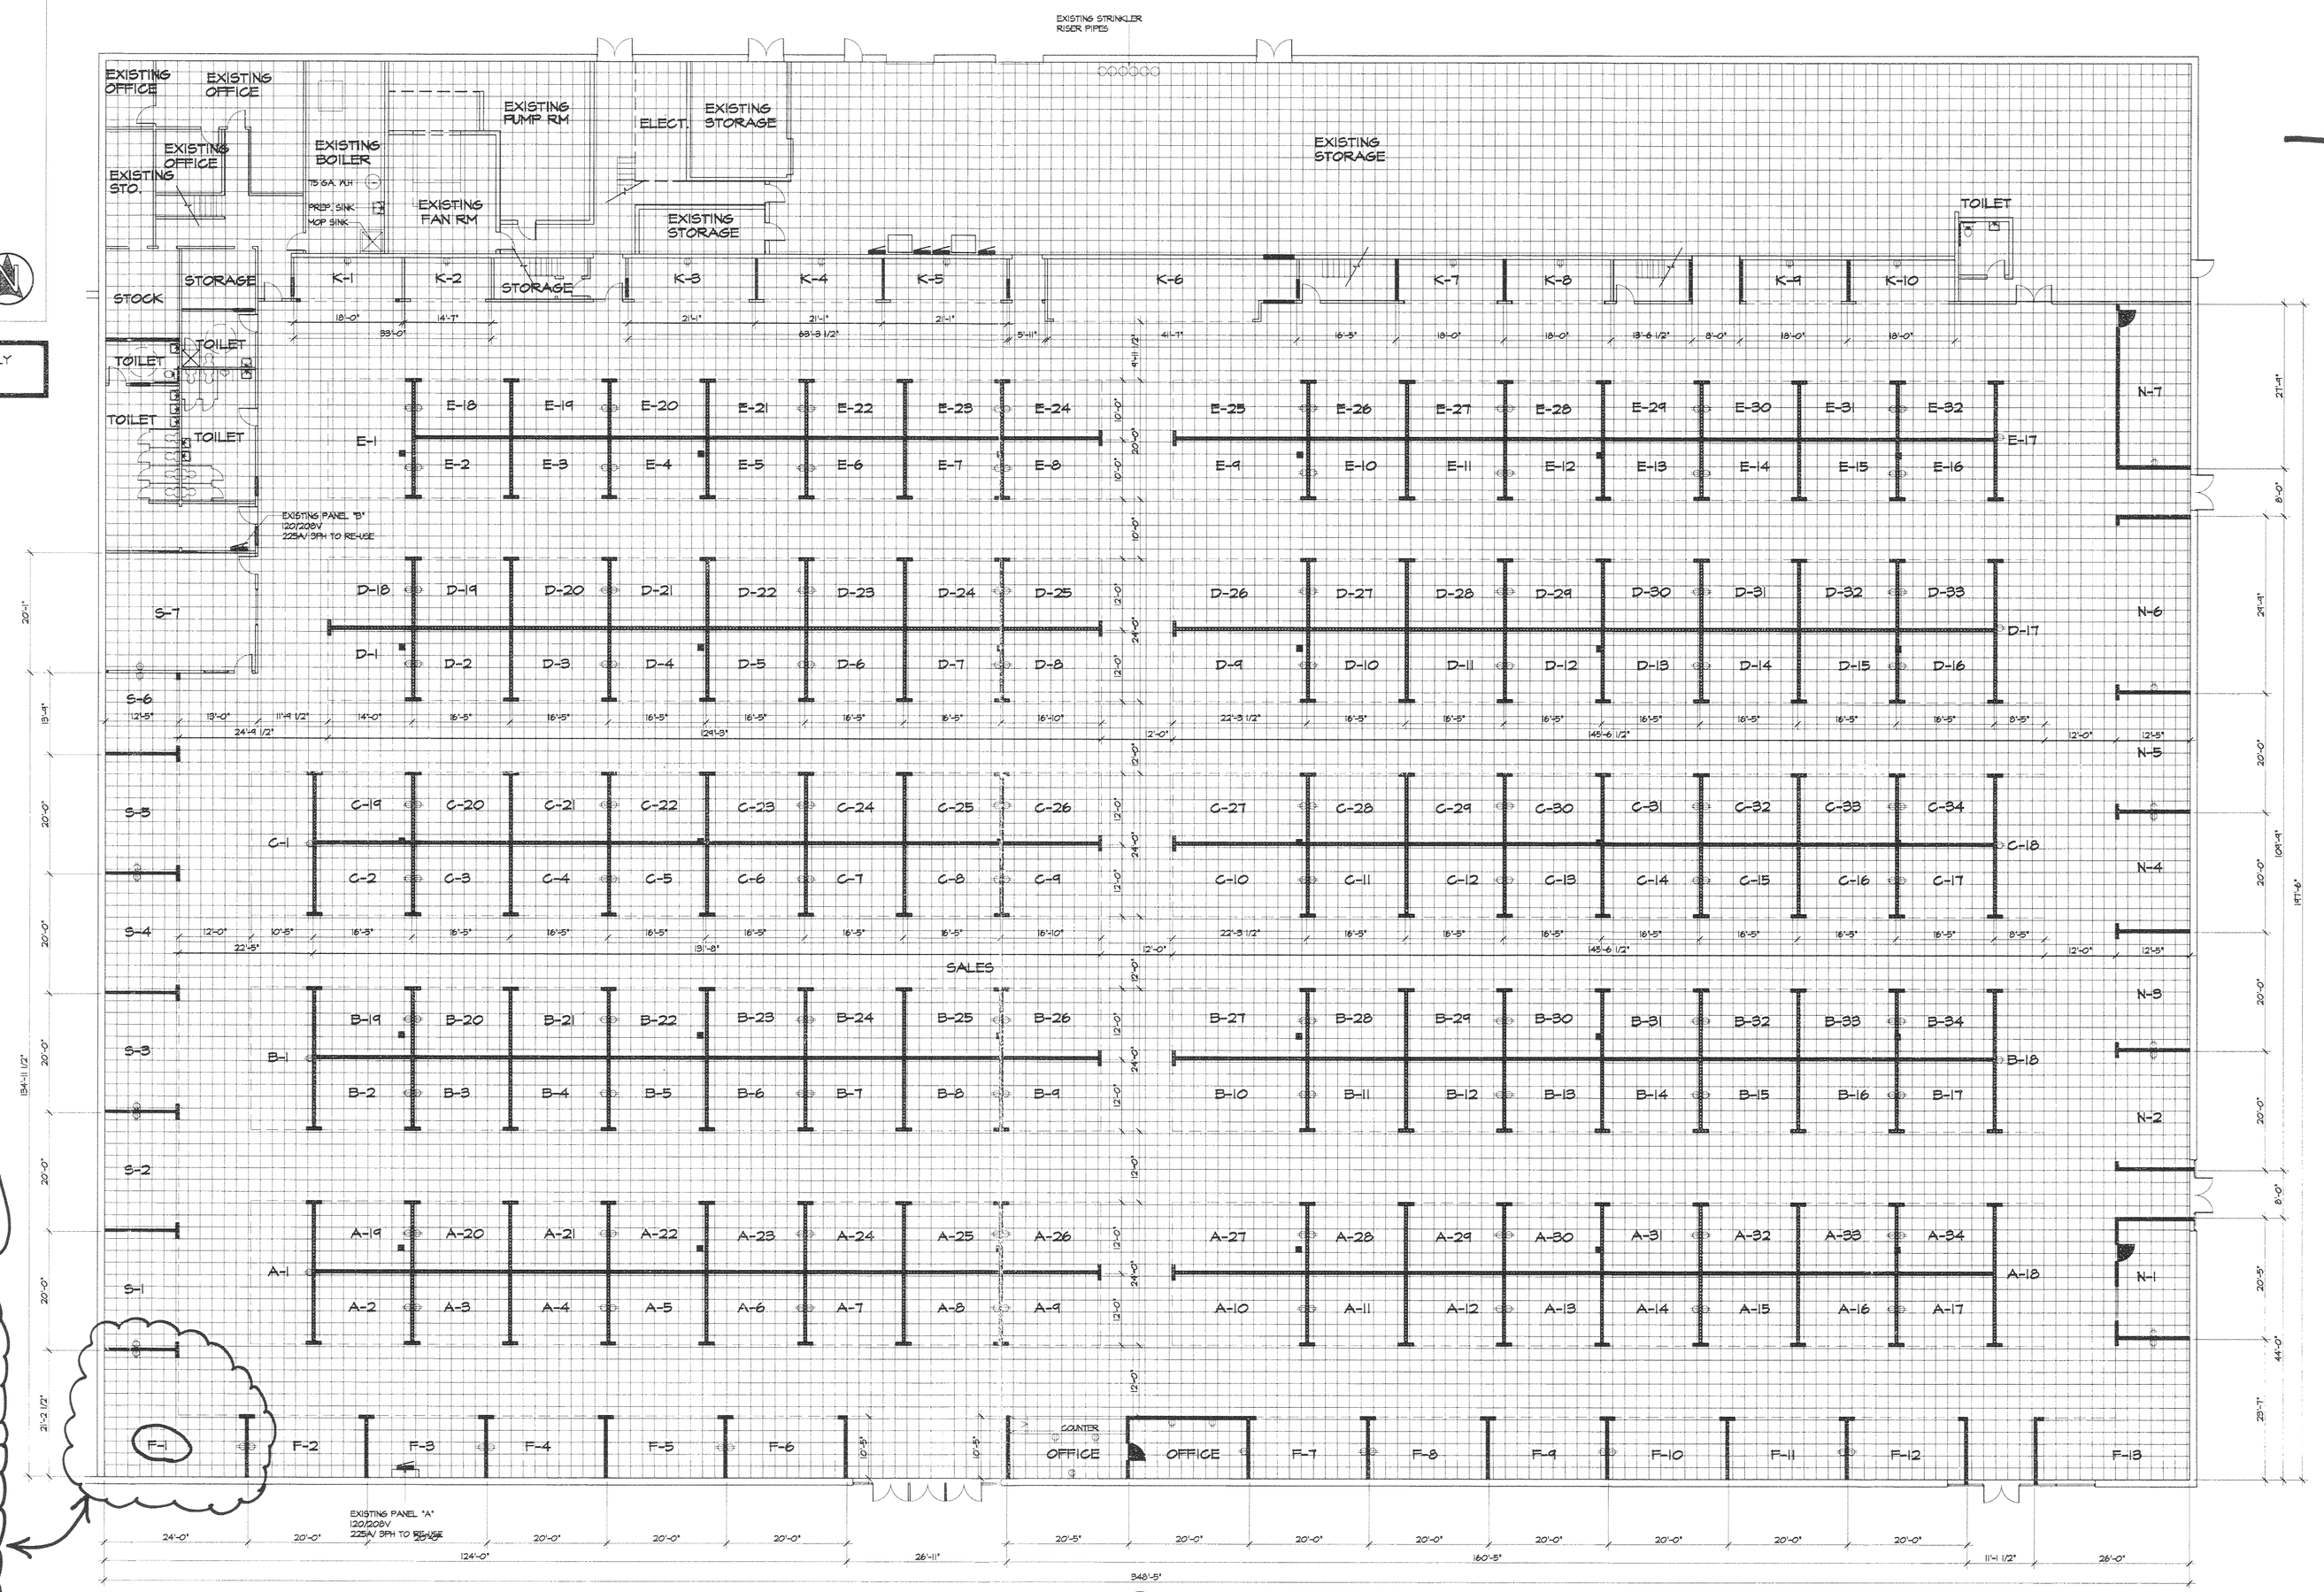

SOUTH FREEWAY

APPROX 902' TO CL

4L
6A
4A
8O
OFFICE
204

TYPE	PARTITION	GA.	HEIGHT	GYP. BD. TYPE	INSULATION
A1		25	10'	5/8" GYP. BD. ON 3 5/8" MTL. STUDS @24" O.C. ON BOTH SIDES	NO BATT INSULATION
A3		25	10'	5/8" WR. GYP. BD. ON 3 5/8" MTL. STUDS @24" O.C. ON BOTH SIDES	BATT INSULATION (R-13) @ RESTROOM ONLY
A4	EXISTING				
A8		25	8'	5/8" GYP. BD. ON 3 5/8" MTL. STUDS @24" O.C. ON BOTH SIDES	NO BATT INSULATION

10' HIGH PARTITION- SECTION N,F,S,K (PARTITION TYPE A1)
8' HIGH PARTITION- SECTION, A,B,C,D,E (PARTITION TYPE A8)

01 FIXTURE PLAN

1/16"=1'-0"

MA International
2601 Perth Street
Dallas, TX75220
johnma2@yahoo.com
ENGINEER

ARCHITECT SEAL

ENGINEER SEAL
MA INTERNATIONAL (JOHN Z. MA, P.E #85552)

#	DATE	SUBMISSION
---	08.30.13	CONSTRUCTION DOCUMENT
1	--	--

Q, SHOPPING MALL
4820
SOUTH FREEWAY
FT. WORTH, TX
76115

PROPOSED PLAN

21308-22 JOB NO.

A1.01 SHEET