Exhibit B

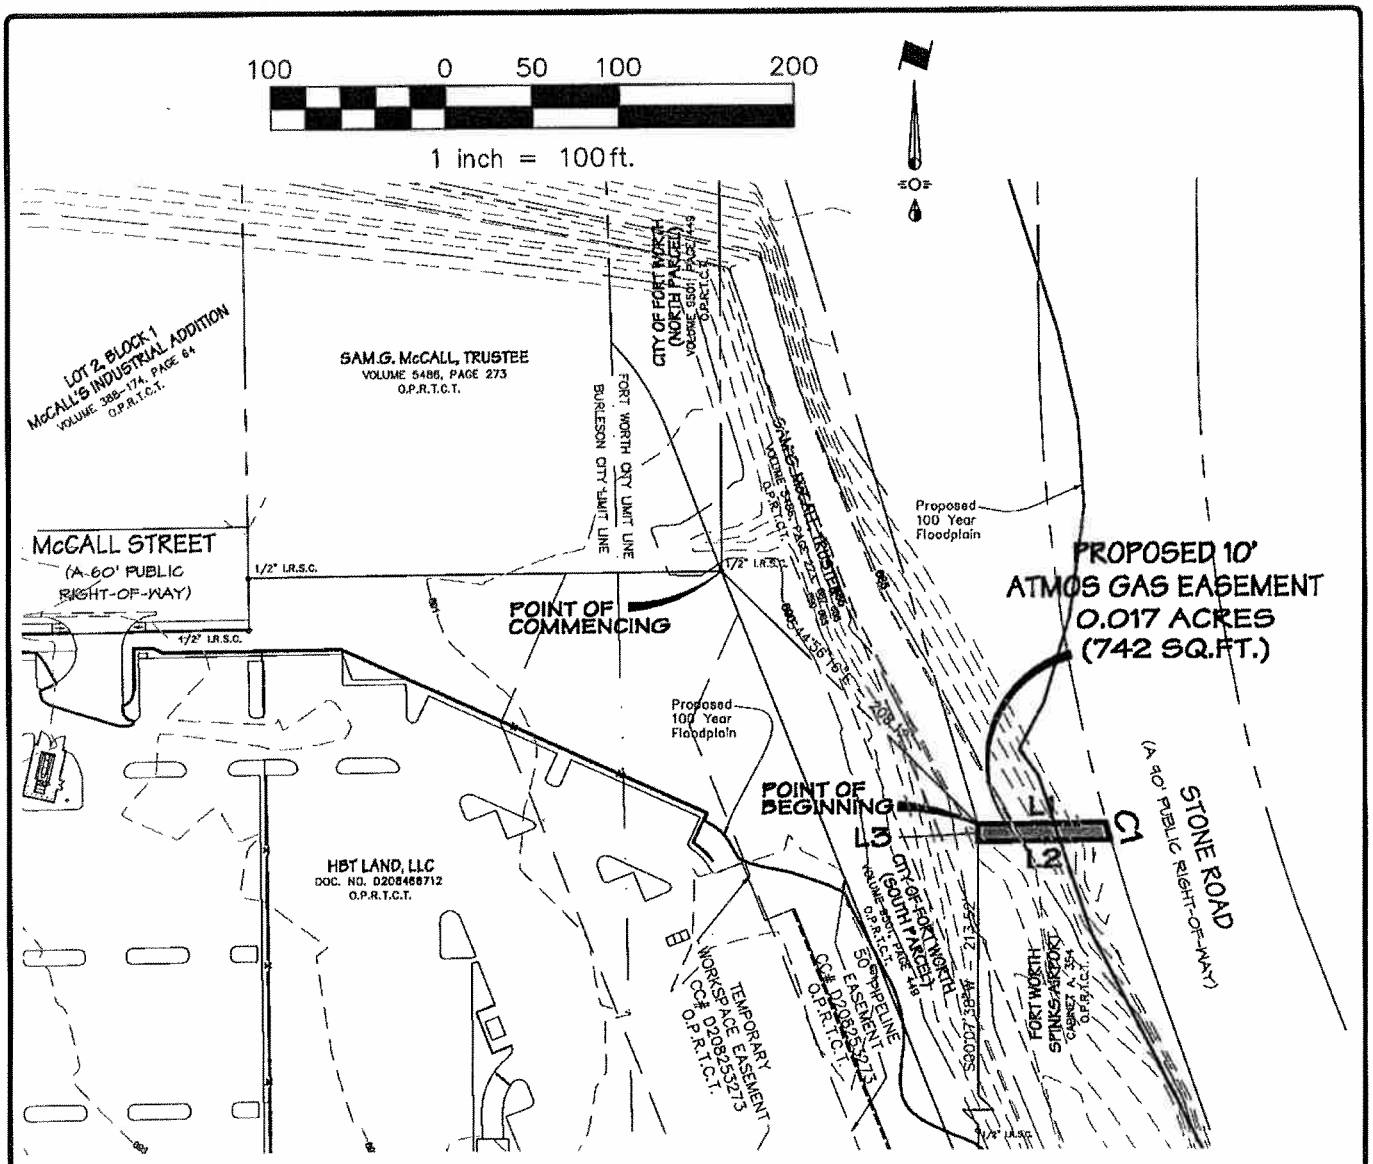

Boundary Curve Table						
Curve #	Length	Radius	Tangent	Chord	Chord Bearing	Delta
C1	10.34'	1095.00'	5.17'	10.34'	S15°14'38"E	0°32'28"

LEGEND

I.R.S.C.–1/2" CAPPED IRON ROD SET
O.P.R.T.C.T.–OFFICIAL PUBLIC RECORDS
TARRANT COUNTY TEXAS

A legal description of even date hereby accompanies this Plat.

STATE OF TEXAS
REGISTERED
DARREN K. BROWN
5252
PROFESSIONAL
LAND SURVEYOR

Boundary Line Table		
Line #	Length	Direction
L1	72.81'	N89° 30' 22"E
L2	75.55'	S89° 30' 22"W
L3	10.00'	N00° 07' 38"E

10' Atmos Gas Easement
FORT WORTH SPINKS
AIRPORT

SHEET 2 OF 2

piars ENGINEERING
730 N. Peck Blvd., Suite 210 Plano, TX 75074
(972) 422-0077 Fax (972) 422-0075

DRAWN BY	CHECKED BY	SCALE	DATE	JOB NO.
BLM	DKB	1"=100'	26JAN10	08-090

Basis of Bearings is derived from using the WDS GPS Network.