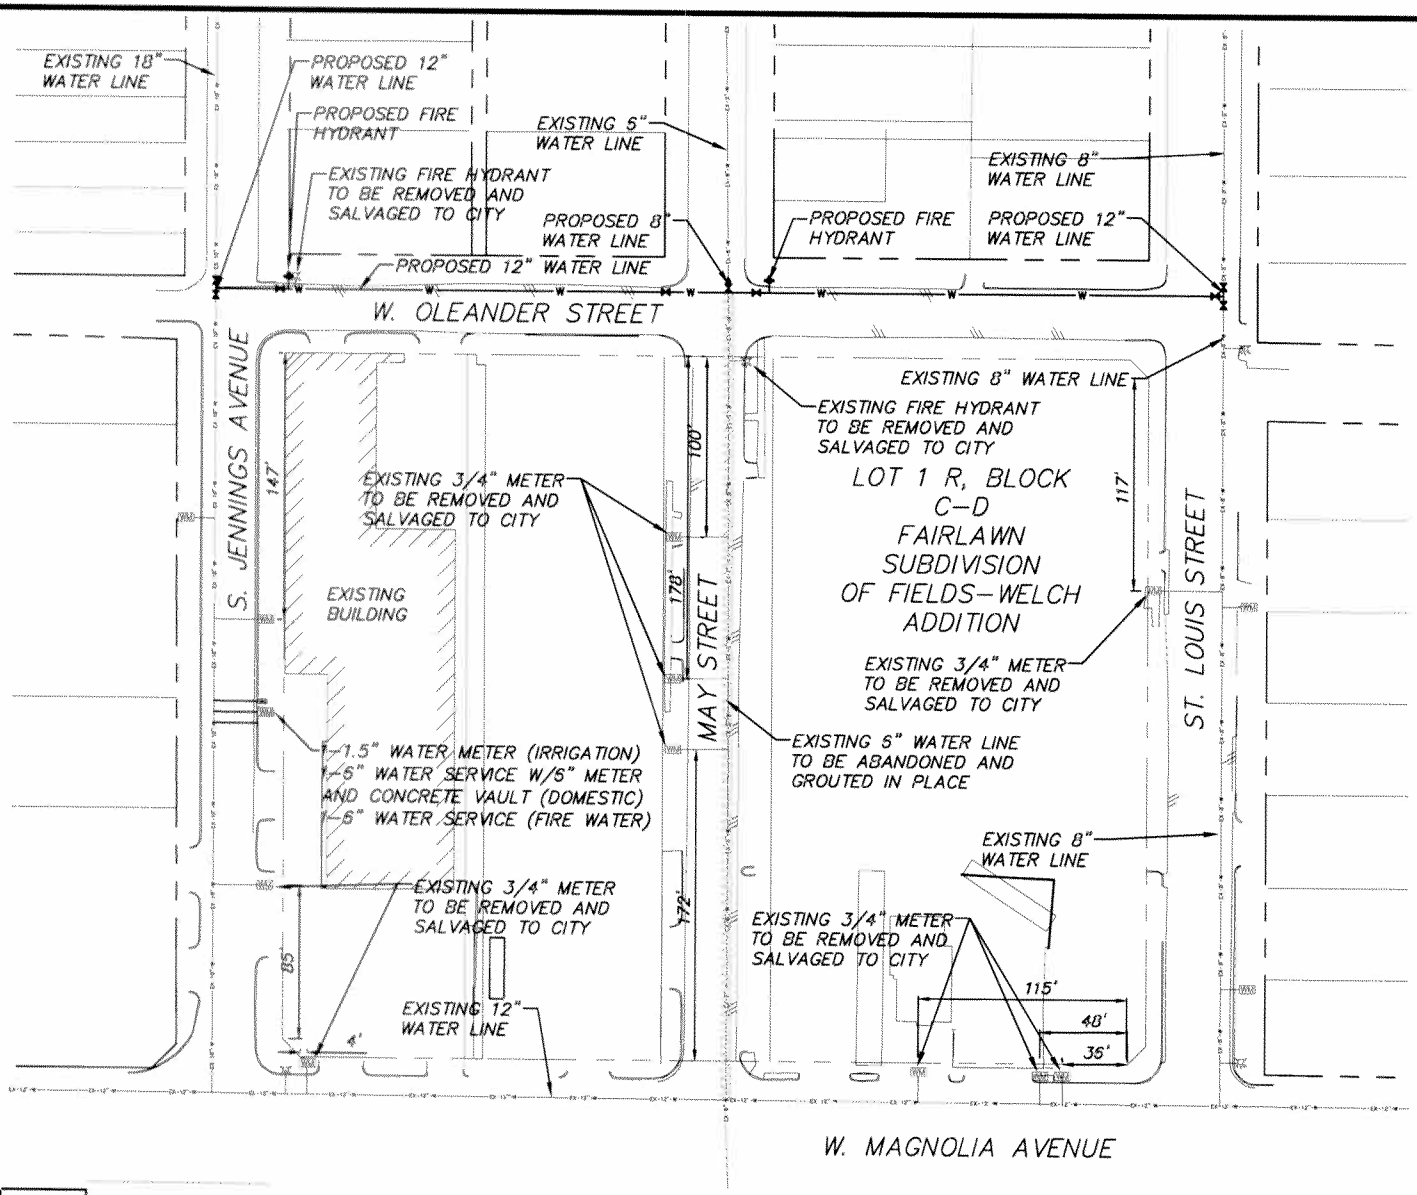

GRAPHIC SCALE

0 50 100 200

(IN FEET)

1 inch = 100 ft.

PROPOSED WATER LINE

EXISTING WATER LINE

EXISTING FIRE HYDRANT

PROPOSED FIRE HYDRANT

PROPOSED WATER METER

EXISTING WATER METER

EXHIBIT "A"
WATER LINE EXHIBIT
MONCRIEF CANCER CENTER

DUNAWAY
550 Bailey Avenue • Suite 400 • Fort Worth, Texas 76107
Tel: 817.335.1121 • Fax: 817.335.7437
(TX REG. F-1114)