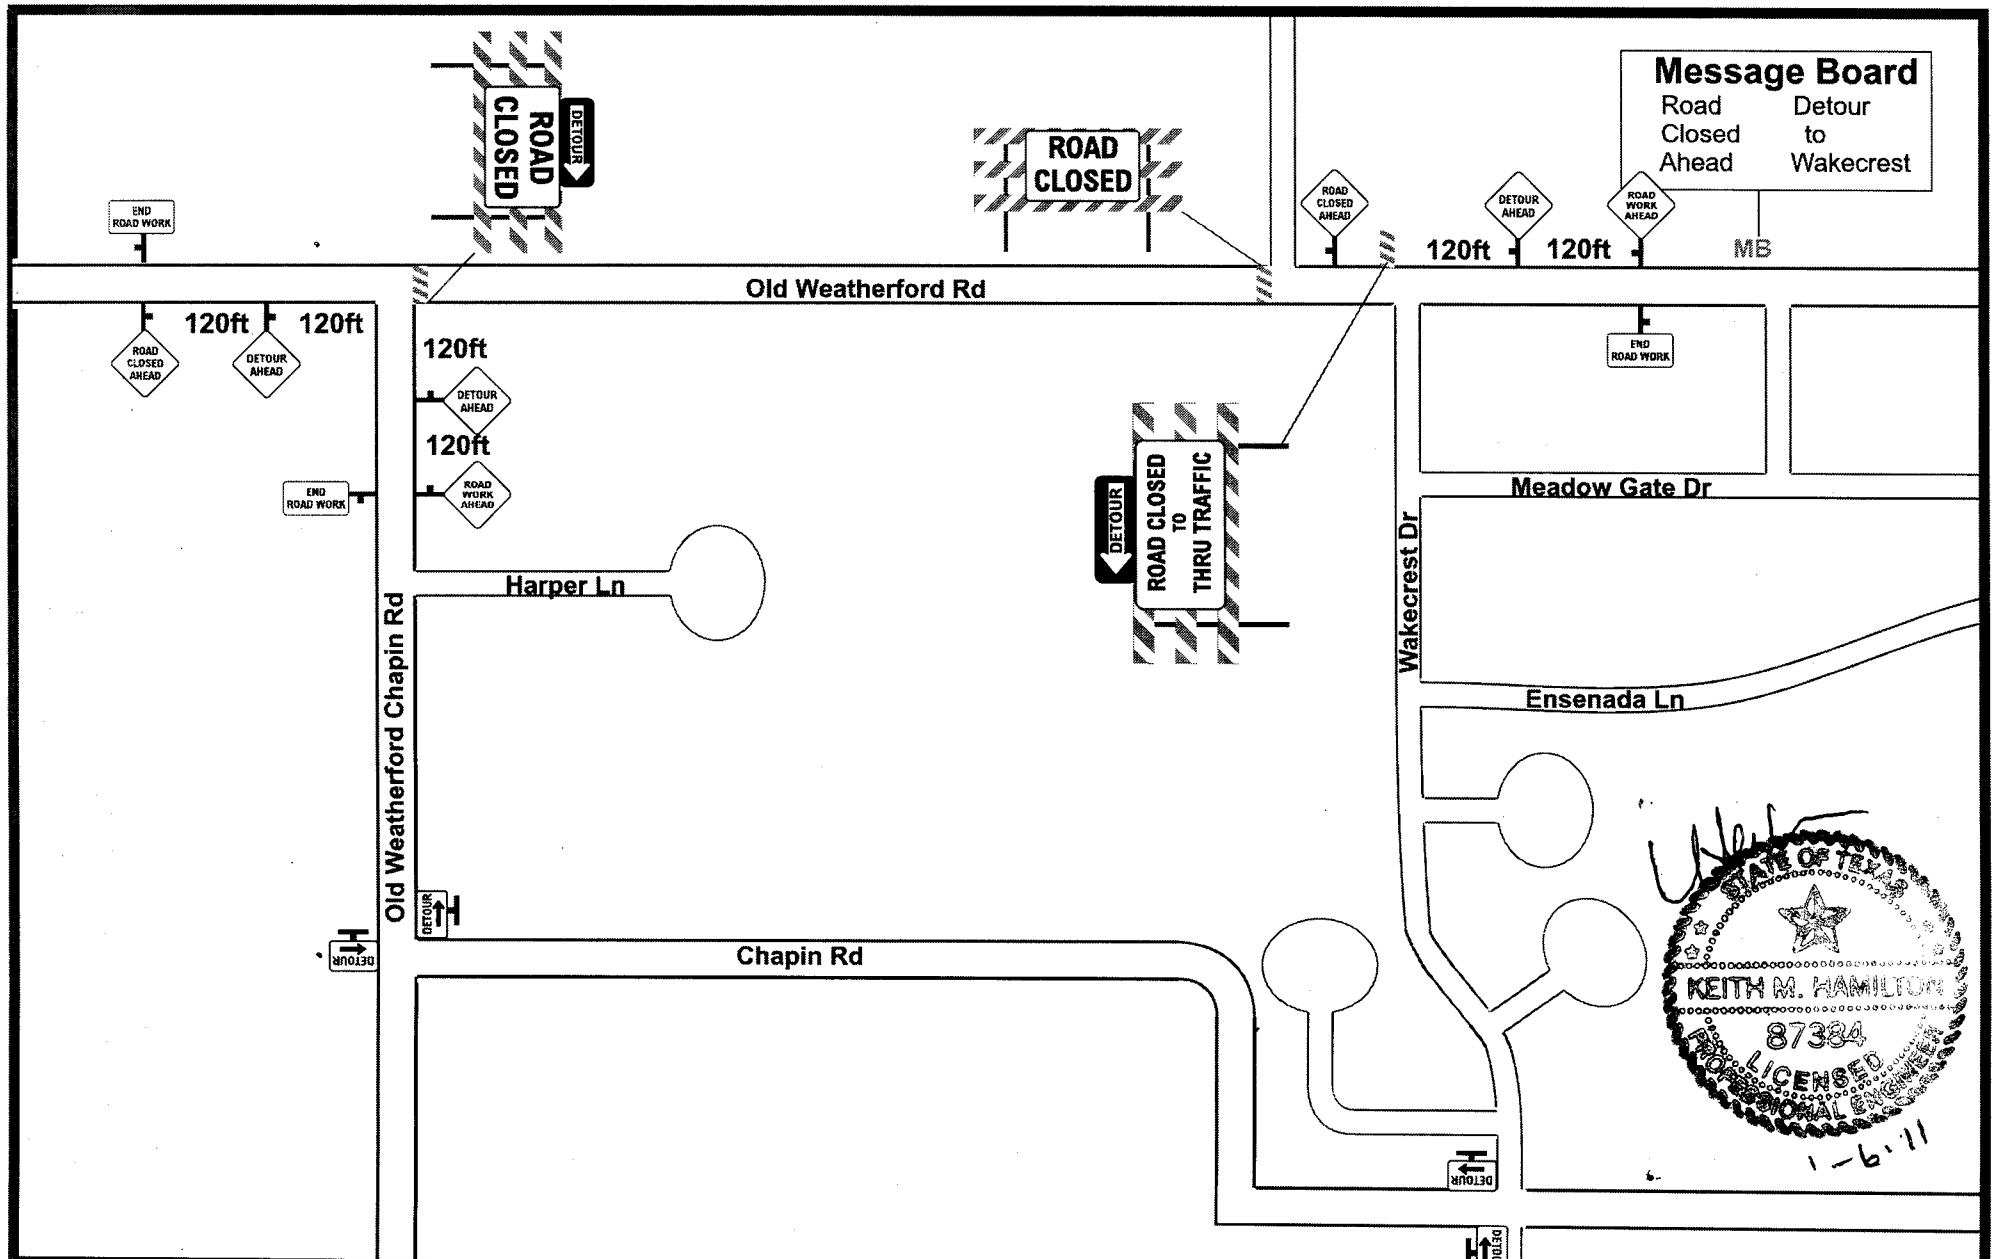

BUYERS BARRICADES, INC.

ROAD CLOSED

817-535-3939

TCP NOTES

N W E S

SALESMAN/EXECUTIVE
Keith Hamilton

TCP DESIGNER
Keith Hamilton

THIS PLAN IS FOR ILLUSTRATIVE PURPOSES ONLY AND IS NOT INTENDED TO RELIEVE THE CONTRACTOR FROM THE REQUIREMENTS OF THE CONTRACT DOCUMENTS AND HIS RESPONSIBILITY TO TRAFFIC

CITY	White Settlement
JOB NAME	Old Weatherford Rd
CONTRACTOR	Lewis
CONTACT PERSON	Steve
CONTRACTACTOR PHONE #	512-203-8594
Date	12/23/10