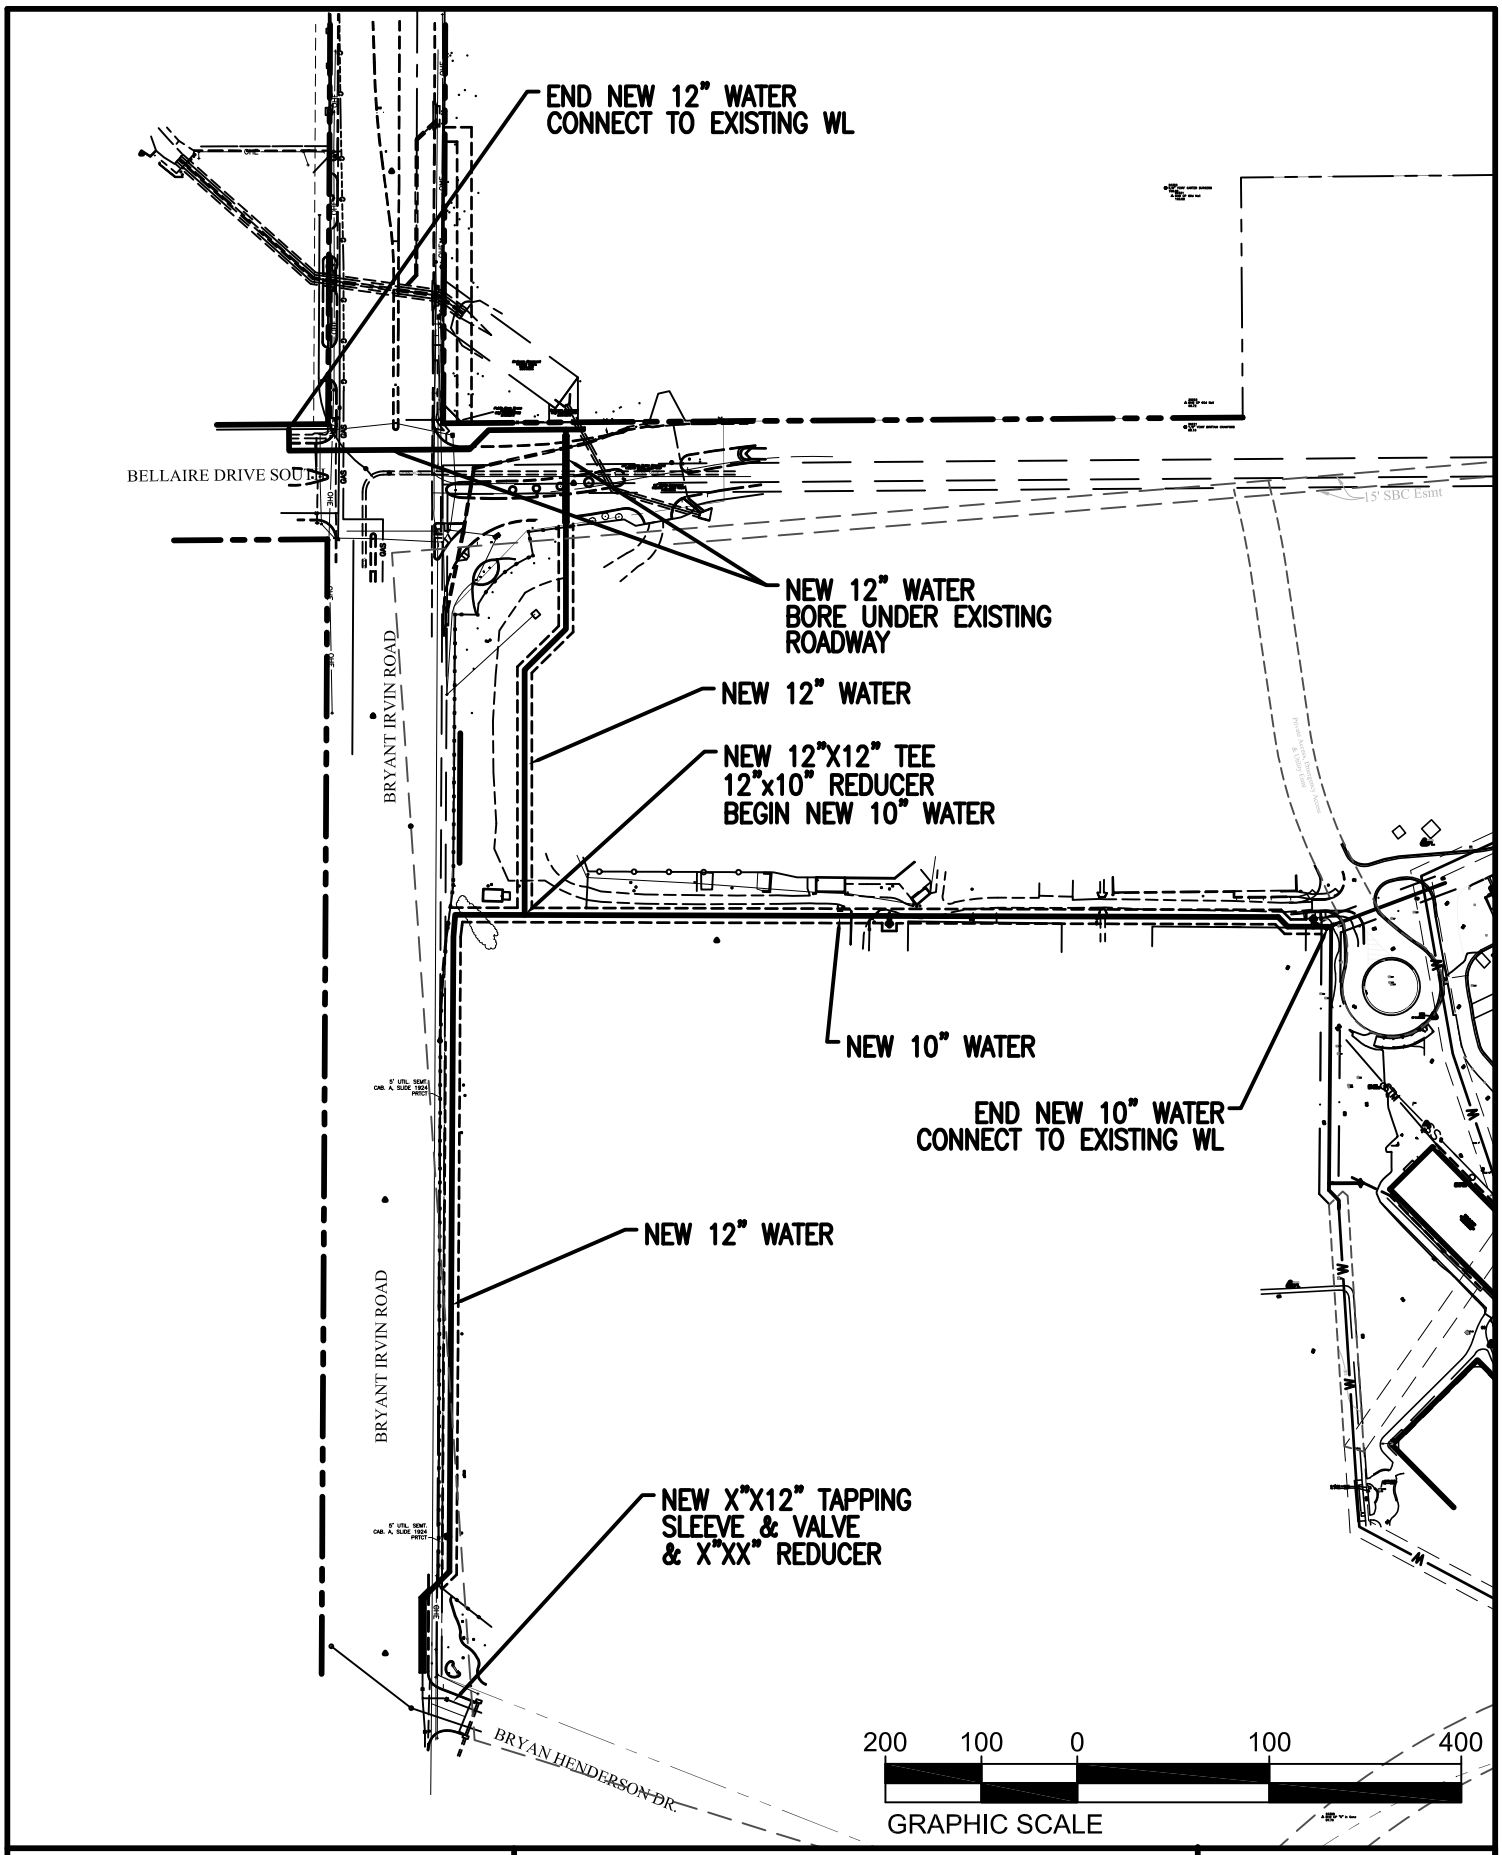

Baird, Hampton & Brown, Inc.
Engineering & Surveying
6300 Ridgleo Place, Ste. 700 Ft. Worth, TX 76116 Tel:(817)338-1277 Fax:(817)338-9245 E-Mail:mail@bhbinc.com
Texas Registration F-000044
BHB PROJECT # 2010.120.001

FORT WORTH COUNTRY DAY SCHOOL
12" & 10" WATER LINE

EXHIBIT A - WATER

DRAWN BY: JB
CHECKED BY: BB
BHB PROJECT: 2010.120.001
DATE: December, 2010