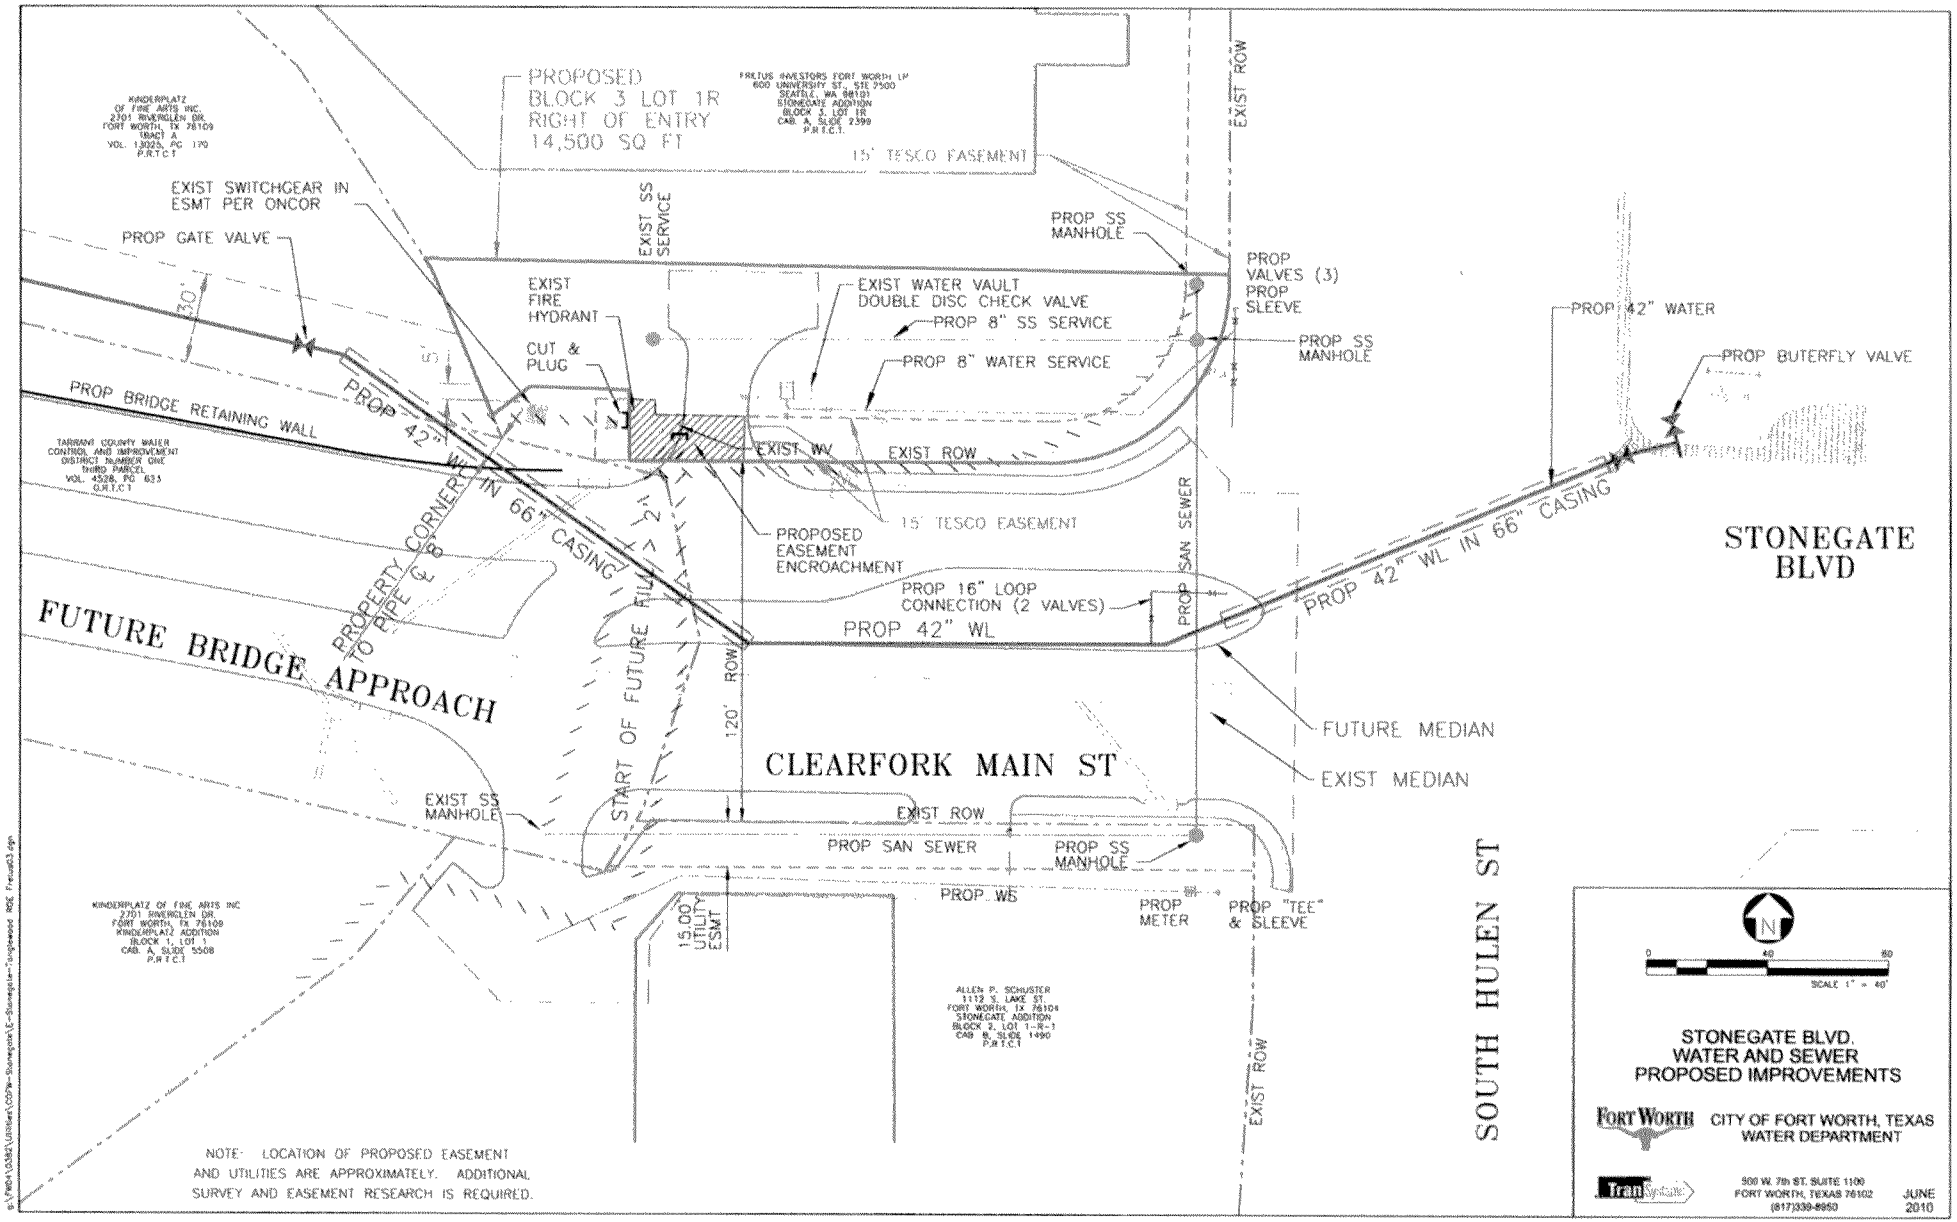

NOTE: LOCATION OF PROPOSED EASEMENT AND UTILITIES ARE APPROXIMATELY. ADDITIONAL SURVEY AND EASEMENT RESEARCH IS REQUIRED.