Topography obtained from U.S. Geological Quad "BURLESON, TX." 1981 Edition,

i/infocad/pcx/usgs/tx/drg/n.c/tarrant 43

VICINITY MAP

Scale: 1:2000

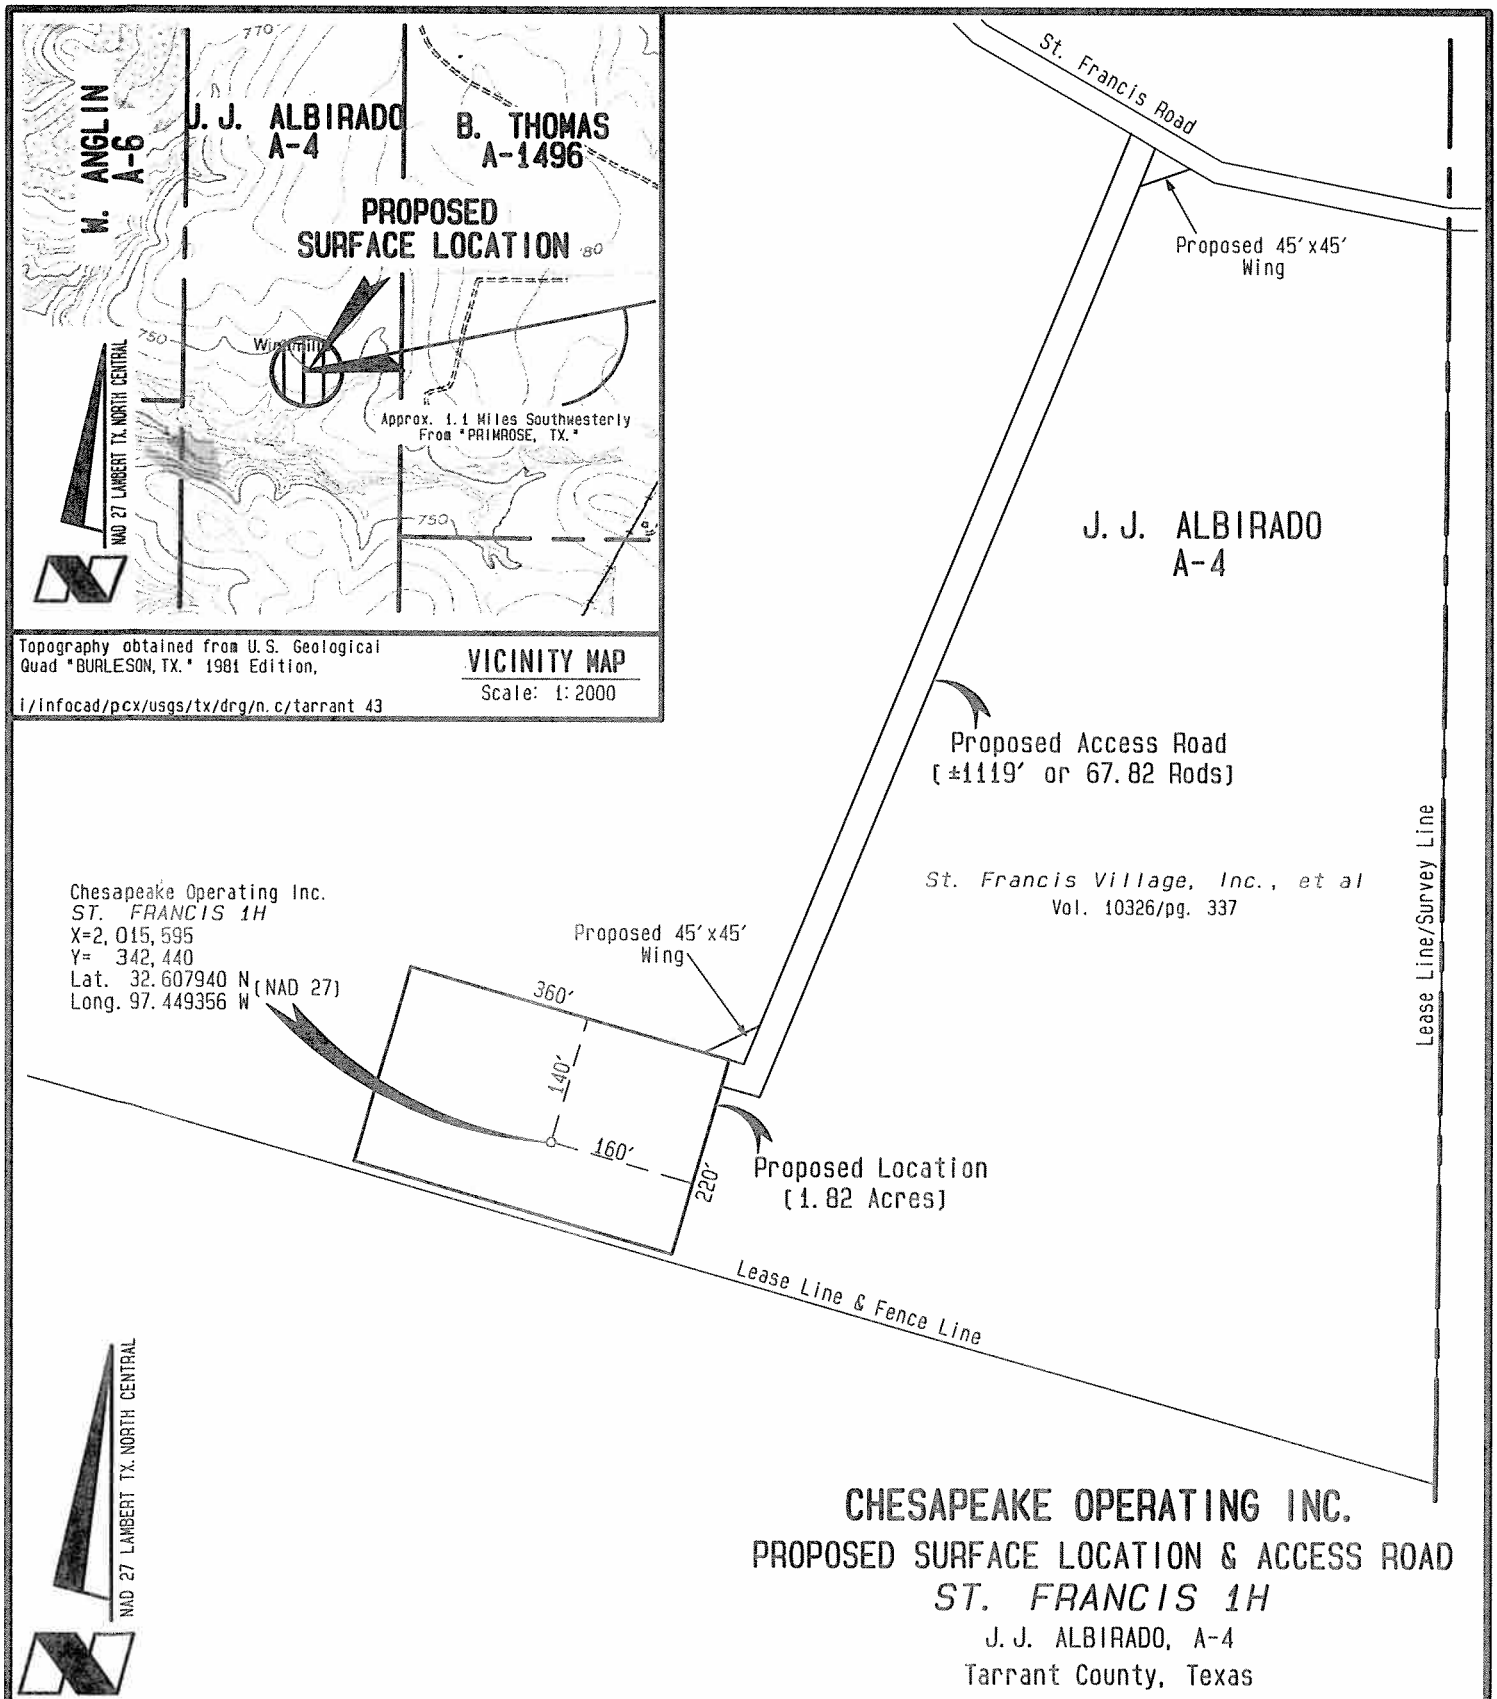

CHESAPEAKE OPERATING INC.

PROPOSED SURFACE LOCATION & ACCESS ROAD

ST. FRANCIS 1H

J. J. ALBIRADO, A-4

Tarrant County, Texas

C.H. Fenstermaker & Associates, Inc.

200' 100' 0' 200'

Civil Engineers Environmental Consultants Land Surveyors

Houston Lafayette New Orleans

REVISED:	
2060053 i/infocad/texas/tarrplt 42	Drawn By: DBM
Date: November 30, 2006	Proj. Mgr.: DBM