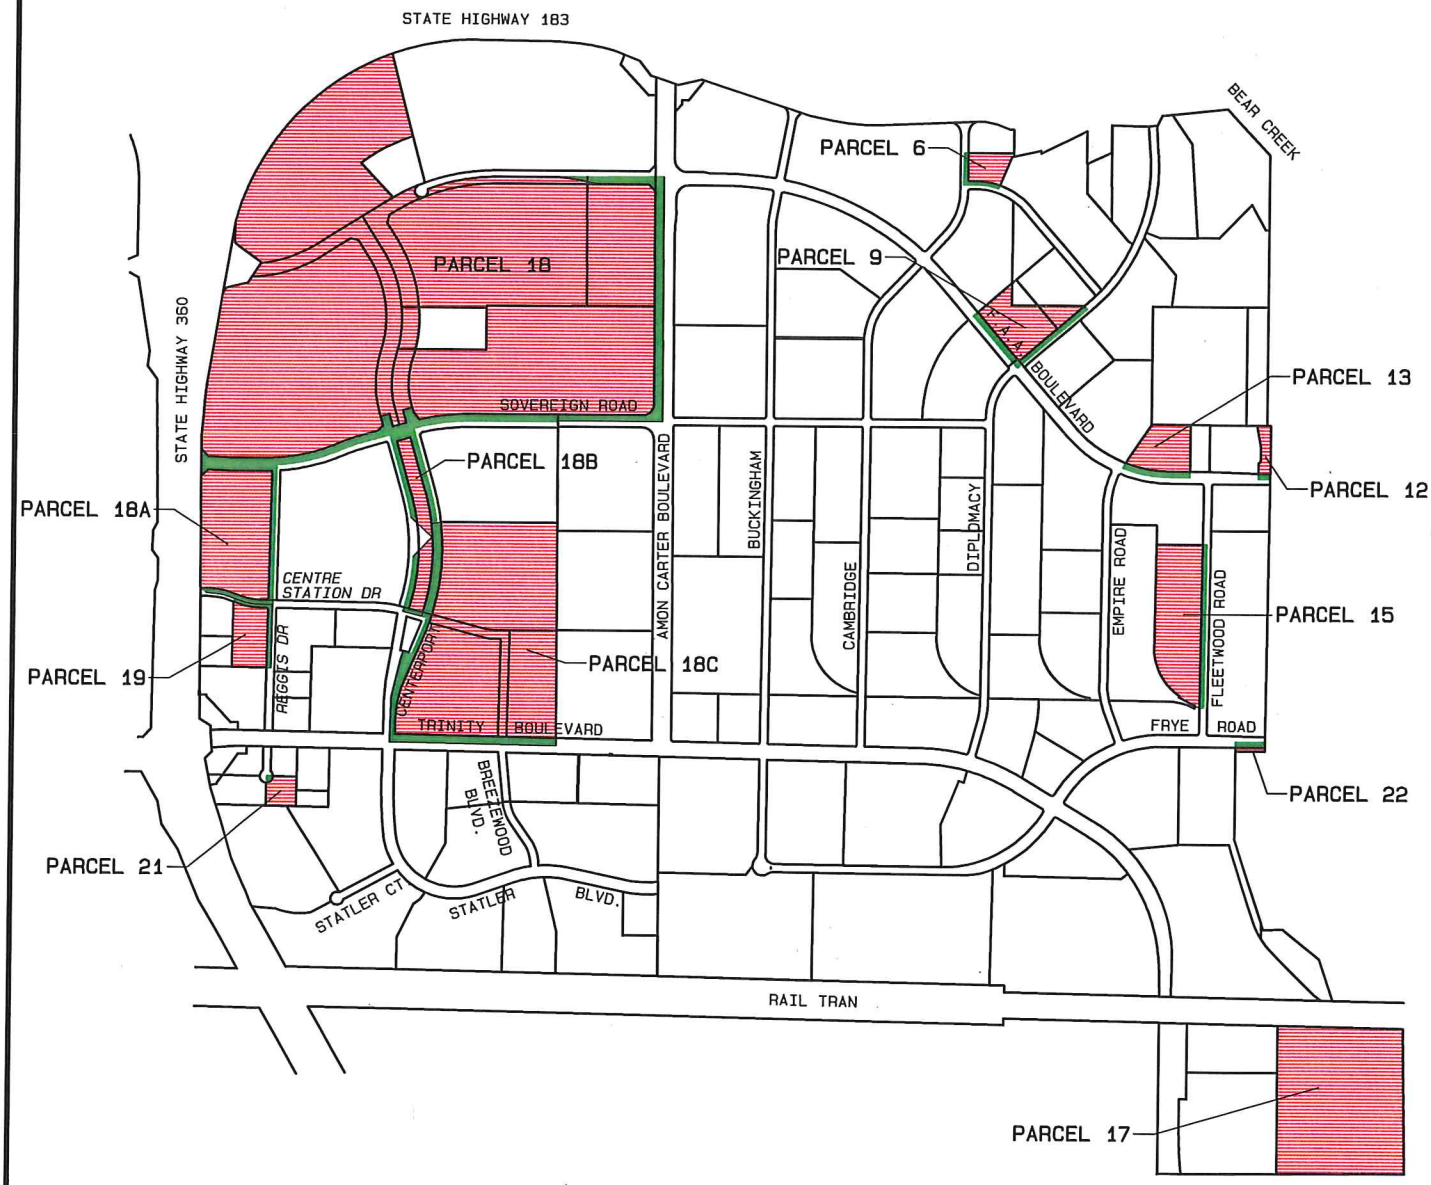

REMAINING OPTION TRACTS
CENTREPORT

PARCEL	ACRES
6	1.87
9	5.20
12	0.80
13	3.80
15	10.06
17	28.55
18	160.69
18A	13.16
18B	6.56
18C	40.82
19	3.38
21	1.20
22	0.37
TOTAL	276.47

NTS

REMAINING OPTION TRACTS

TO BE DEDICATED TO THE CITY OF FORT WORTH AS SET OUT IN OPTION TO PURCHASE LAND.

CentrePort
A KDC Development
Kell Development Company

Graham Associates, Inc.
CONSULTING ENGINEERS & PLANNERS
600 SIX FLAGS DRIVE, SUITE 500
ARLINGTON, TEXAS 76011 (817) 640-8535
TBPE FIRM: F-1191/TBPLS FIRM: 101538-00

DATE OF DRAWING: 06-06-2012