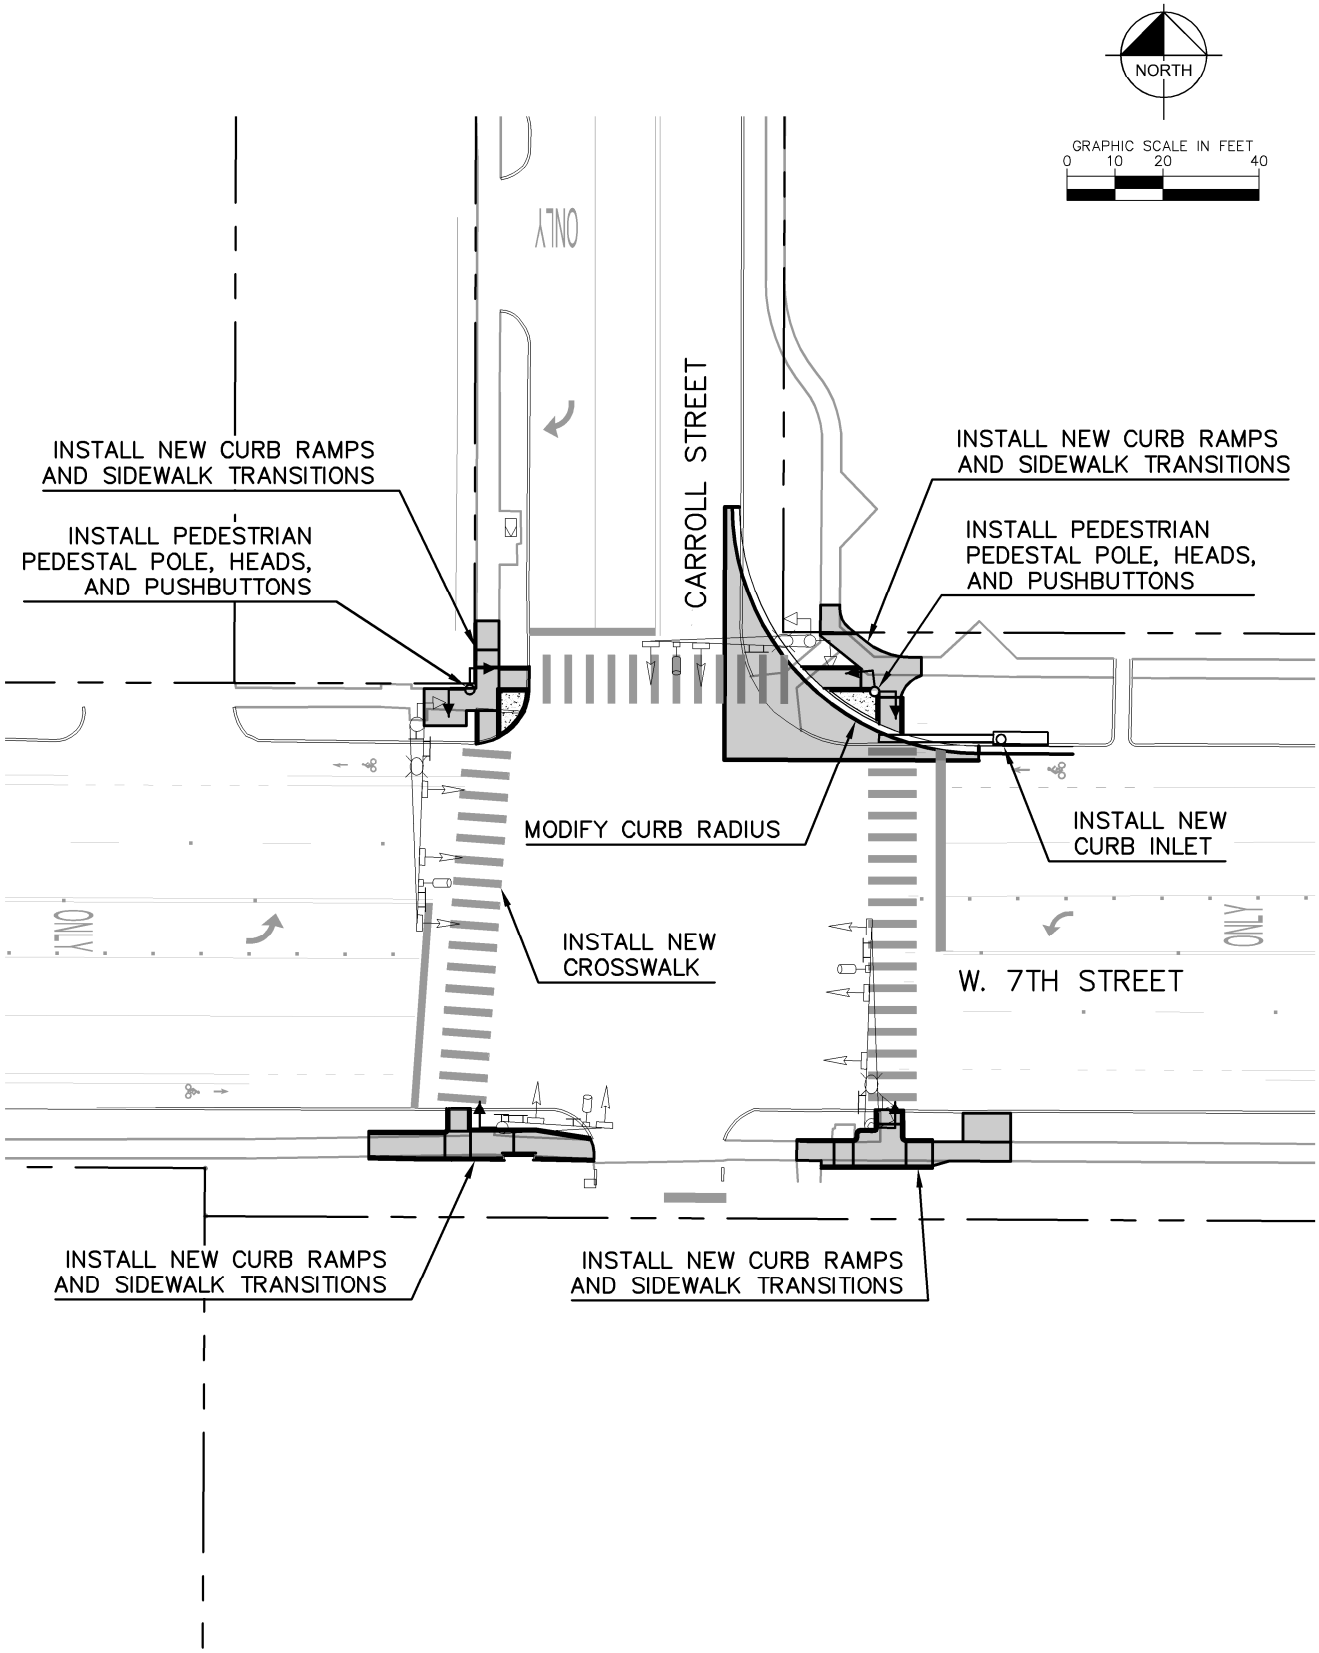

EXHIBIT 2

W 7TH AND CARROLL
INTERSECTION IMPROVEMENTS

Kimley-Horn and Associates, Inc.
TBPE FIRM NO. 928