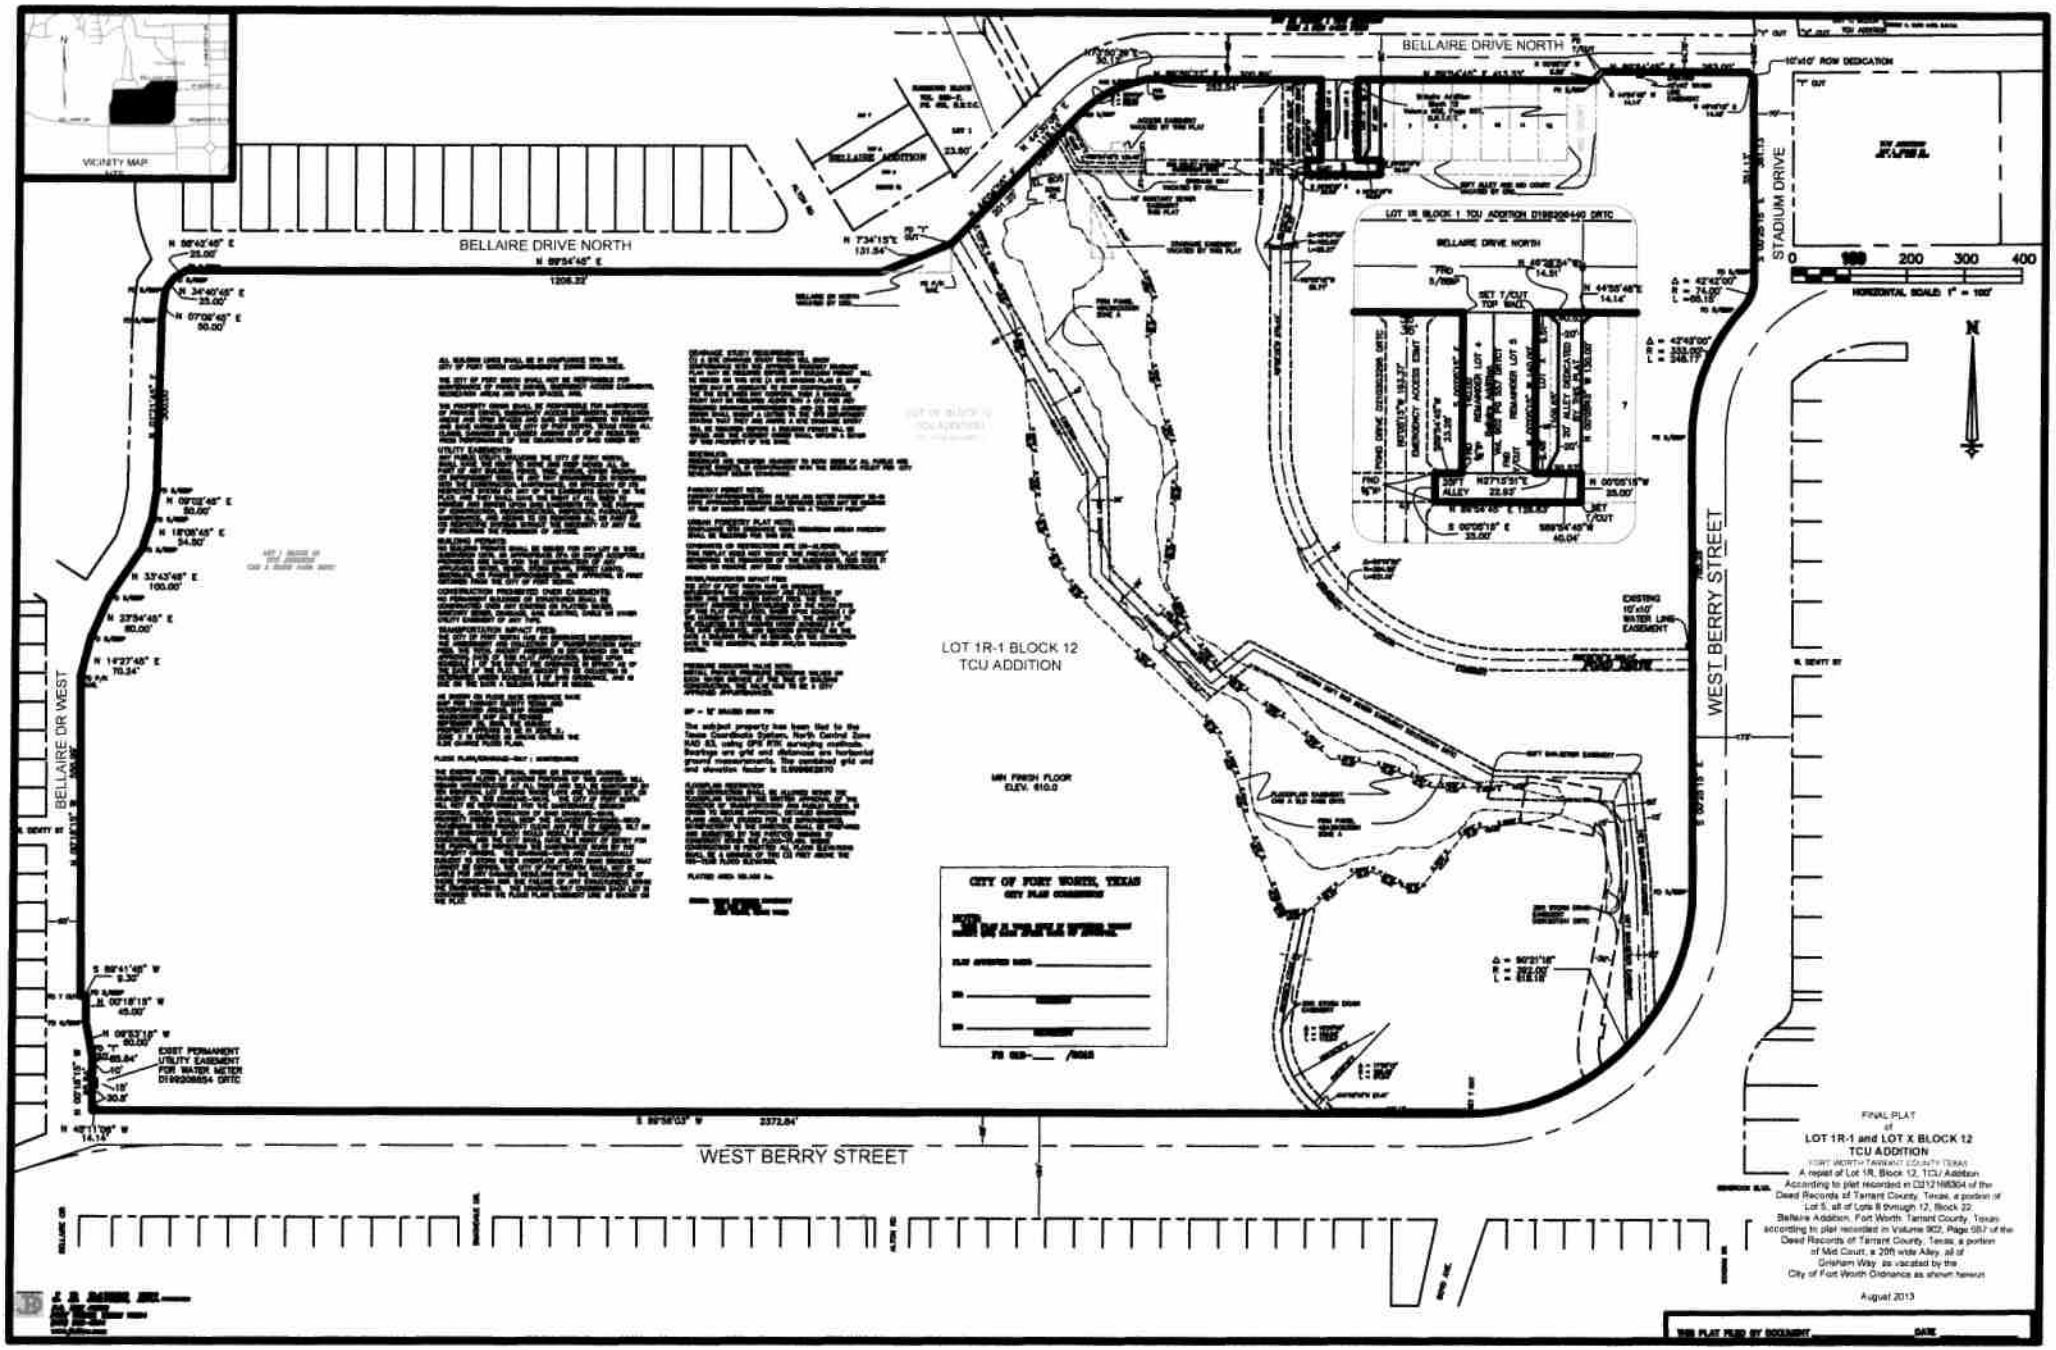
BELLAIRE DRIVE NORTH
BELLAIRE DRIVE NORTH
BELLAIRE DR WEST
WEST BERRY STREET
WEST BERRY STREET
STADIUM DRIVE
LOT 1R-1 BLOCK 12
TCU ADDITION
VICINITY MAP
BELLAIRE ADDITION
10'x10' ROW DEDICATION
EXISTING 10'x10' WATER LINE EASEMENT
EXIST PERMANENT UTILITY EASEMENT FOR WATER METER
MIN FINISH FLOOR ELEV. 610.0
CITY OF FORT WORTH, TEXAS
CITY PLAN COMMISSION
0 100 200 300 400
HORIZONTAL SCALE: 1" = 100'
N
FINAL PLAT
of
LOT 1R-1 and LOT X BLOCK 12
TCU ADDITION
FORT WORTH TARRANT COUNTY TEXAS
A replat of Lot 1R, Block 12, TCU Addition
According to plat recorded in D212168304 of the
Deed Records of Tarrant County, Texas, a portion of
Lot 5, all of Lots 8 through 12, Block 22,
Bellaire Addition, Fort Worth, Tarrant County, Texas
according to plat recorded in Volume 902, Page 587 of the
Deed Records of Tarrant County, Texas, a portion
of Mid Court, a 20ft wide Alley, all of
Grisham Way as vacated by the
City of Fort Worth Ordinance as shown hereon
August 2013
THIS PLAT FILED BY DOCUMENT _____ DATE _____