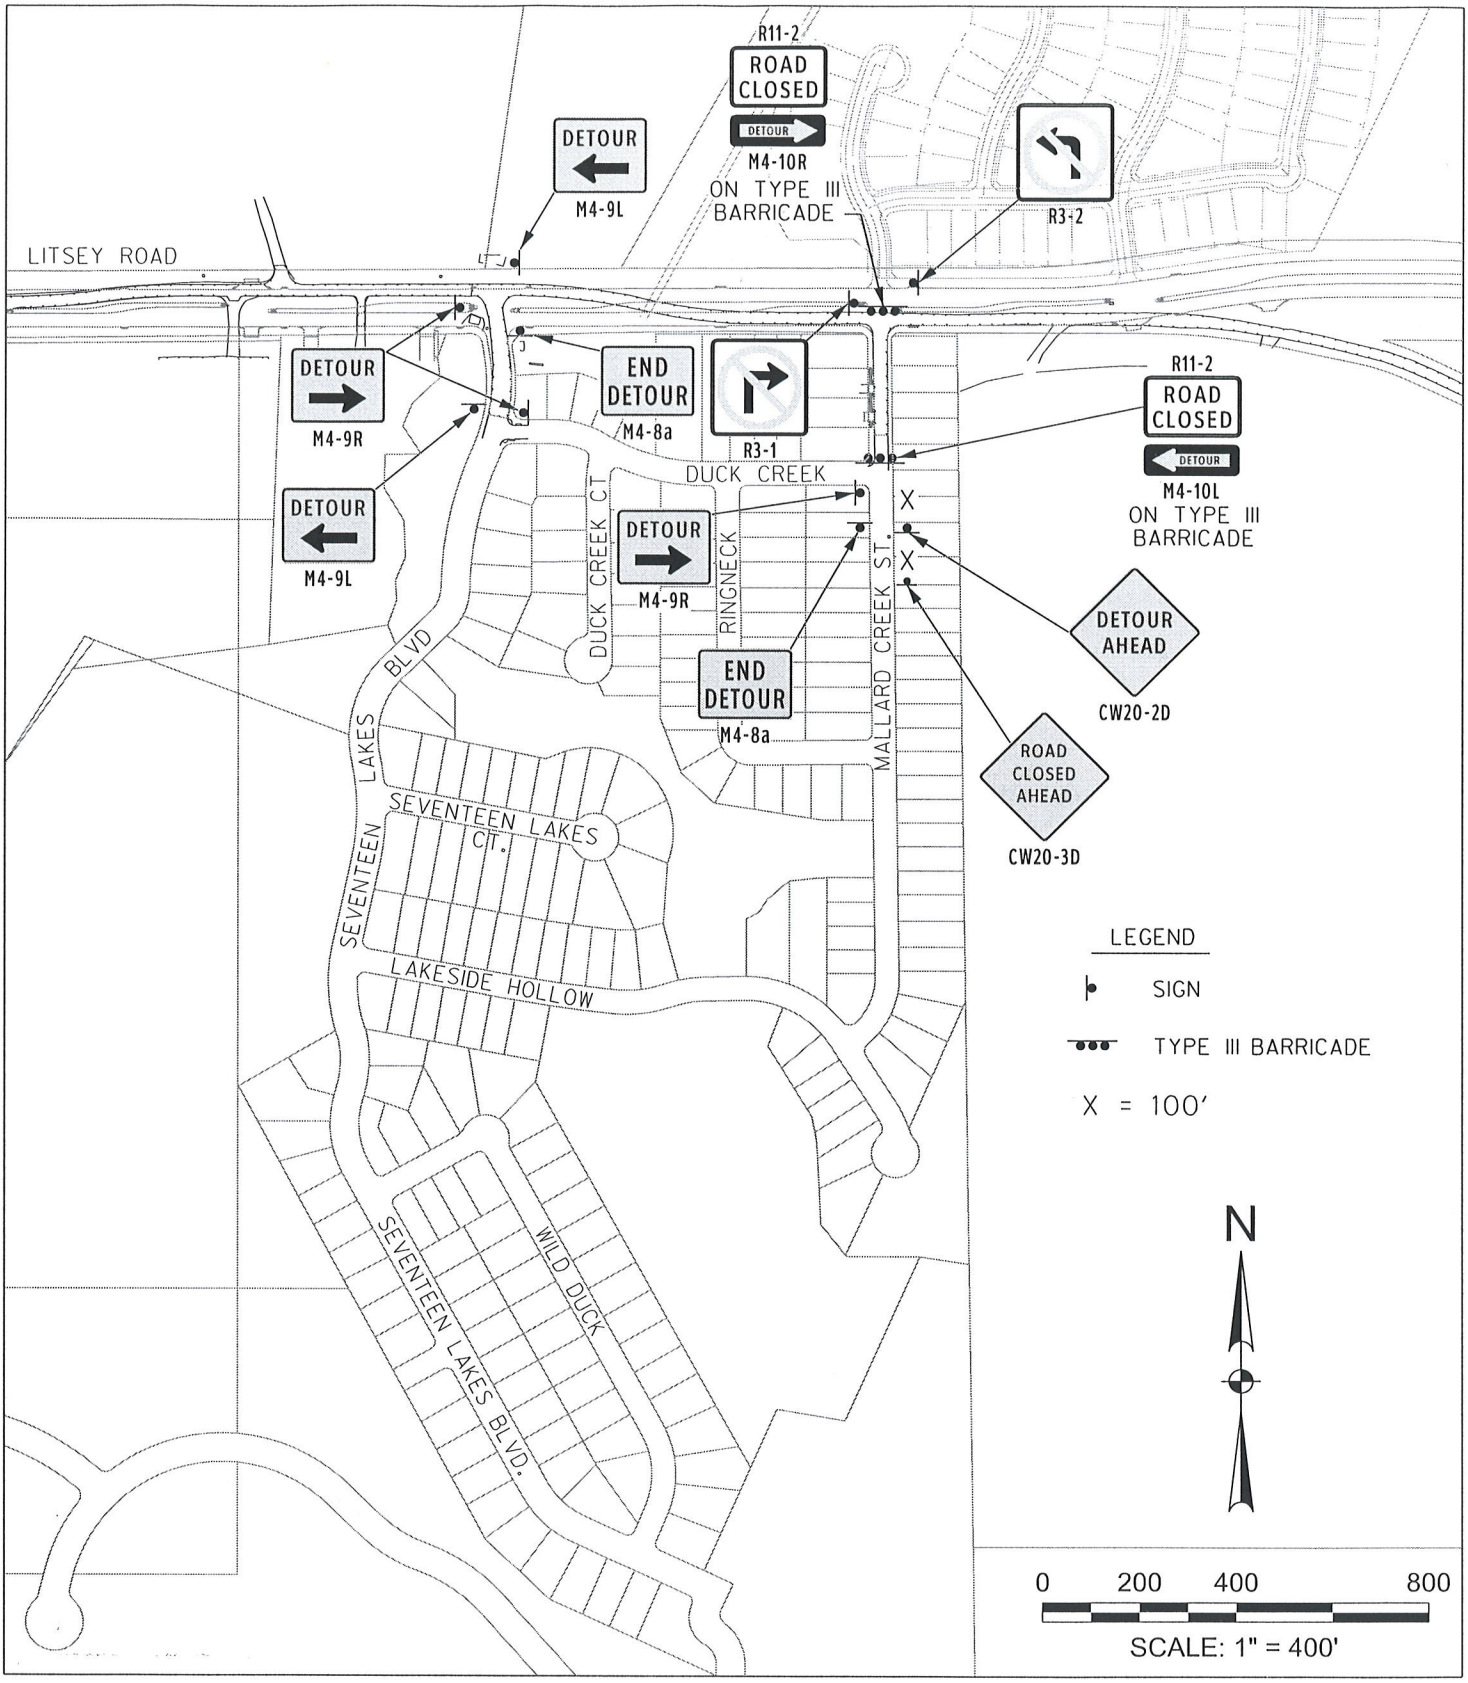

STATE OF TEXAS
BENJAMIN L. McGAHEY
93682
LICENSED PROFESSIONAL ENGINEER

NAME:

DATE: 3/20/2014

TBPE FIRM #F-312

MALLARD CREEK ROAD CLOSURE PLAN

CITY OF FORT WORTH

AVO: 28276 | DATE: 03-12-2014

HALFF
4000 FOSSIL CREEK BLVD
FORT WORTH, TEXAS 76137-2797
TEL (817) 847-1422
FAX (817) 232-9784

1

3/20/2014 4:24:58 PM ah1030 HALFF I:\28000s\28276\CADD\Sheets\28276-17LakesTC-Exh.dgn Design SE_IR6065_MON_FS_FW.plt

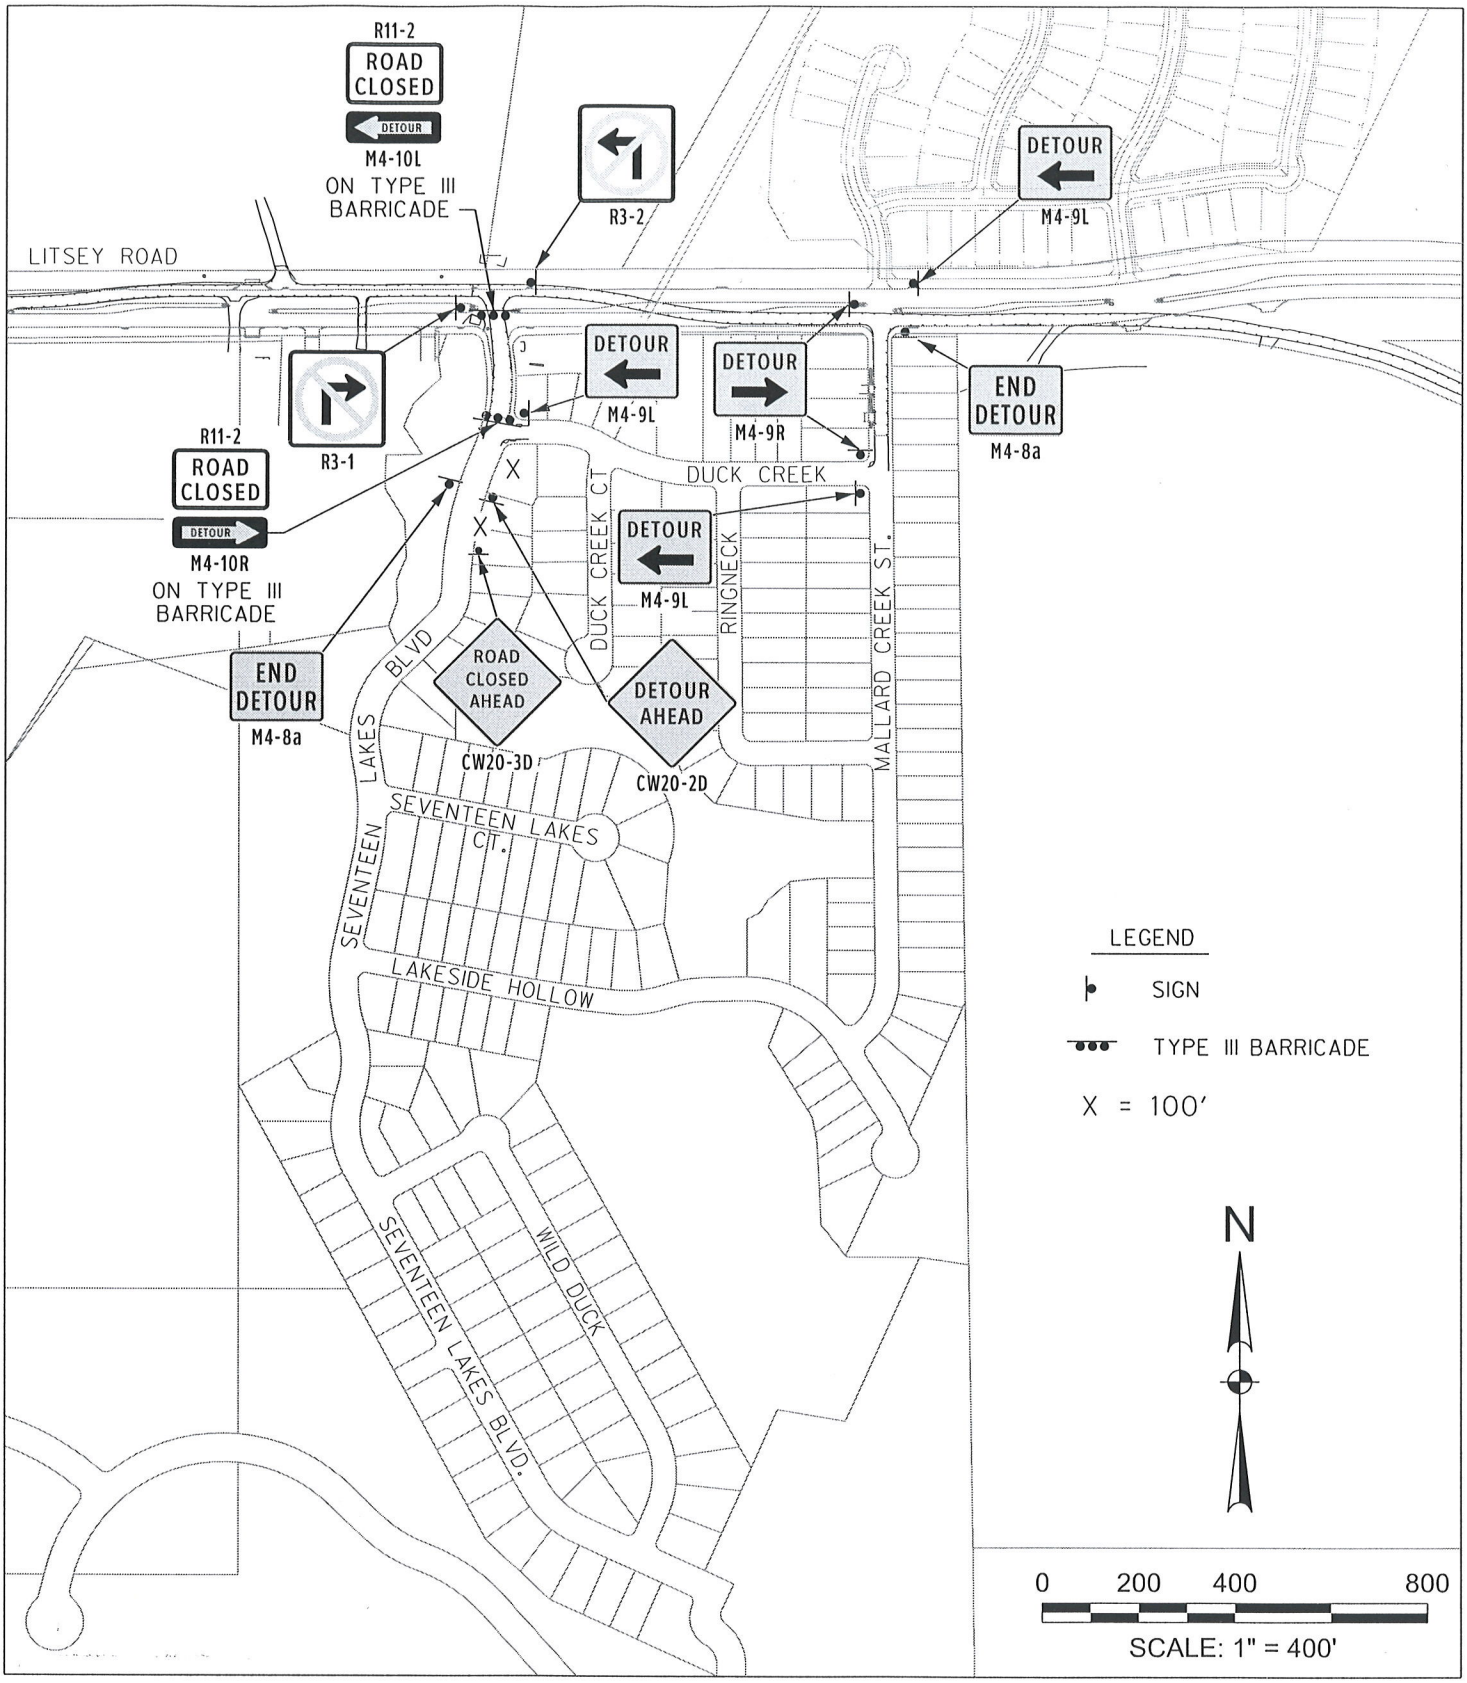

STATE OF TEXAS
BENJAMIN L. McGAHEY
93682
LICENSED PROFESSIONAL ENGINEER

NAME:

DATE: 3/20/2014

TBPE FIRM #F-312

SEVENTEEN LAKES BLVD. CLOSURE PLAN

CITY OF FORT WORTH

AVO: 28276 | DATE: 03-12-2014

HALFF
4000 FOSSIL CREEK BLVD
FORT WORTH, TEXAS 76137-2797
TEL (817) 847-1422
FAX (817) 232-9784

3/20/2014 4:25:47 PM ah1030 HALFF I:\28000s\28276\CADD\Sheets\28276-17LakesTC-Exh2.dgn Design SE_IR6065_MON_FS_FW.plt