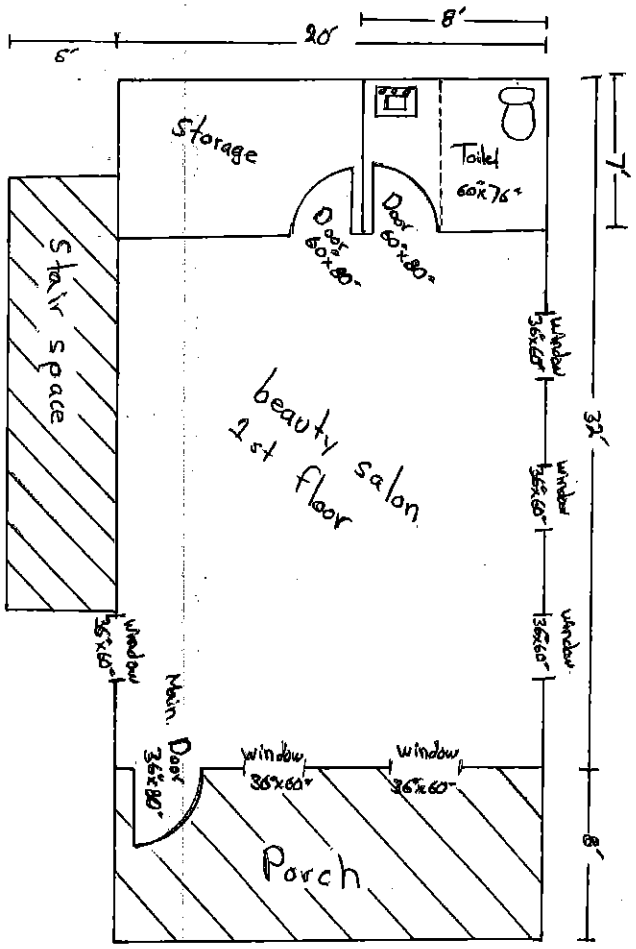

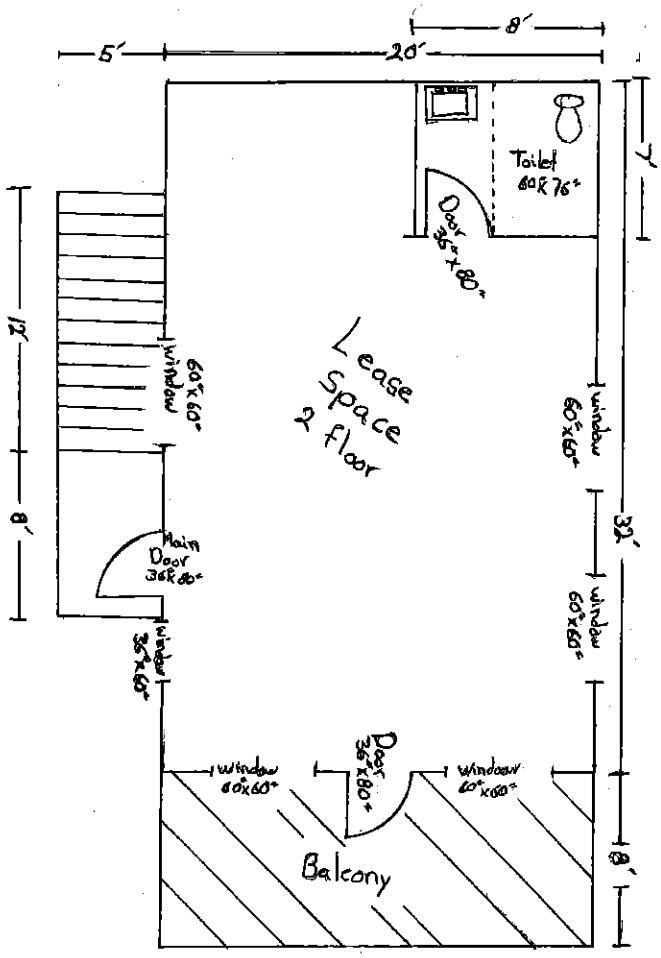

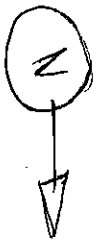

* Notes

1= All walls inside and out are 2"x6"
2= Balcony and stair space are metal welding.

Floor Plan

Living 1280'	Totatal 1600'	Scale 1/4" = 1
Porch 160'	Balcony 160'	
3412 E Rosedale street Fort Worth Tx 76106		
Lot 6 Block 25 Polytechnic heights addition		

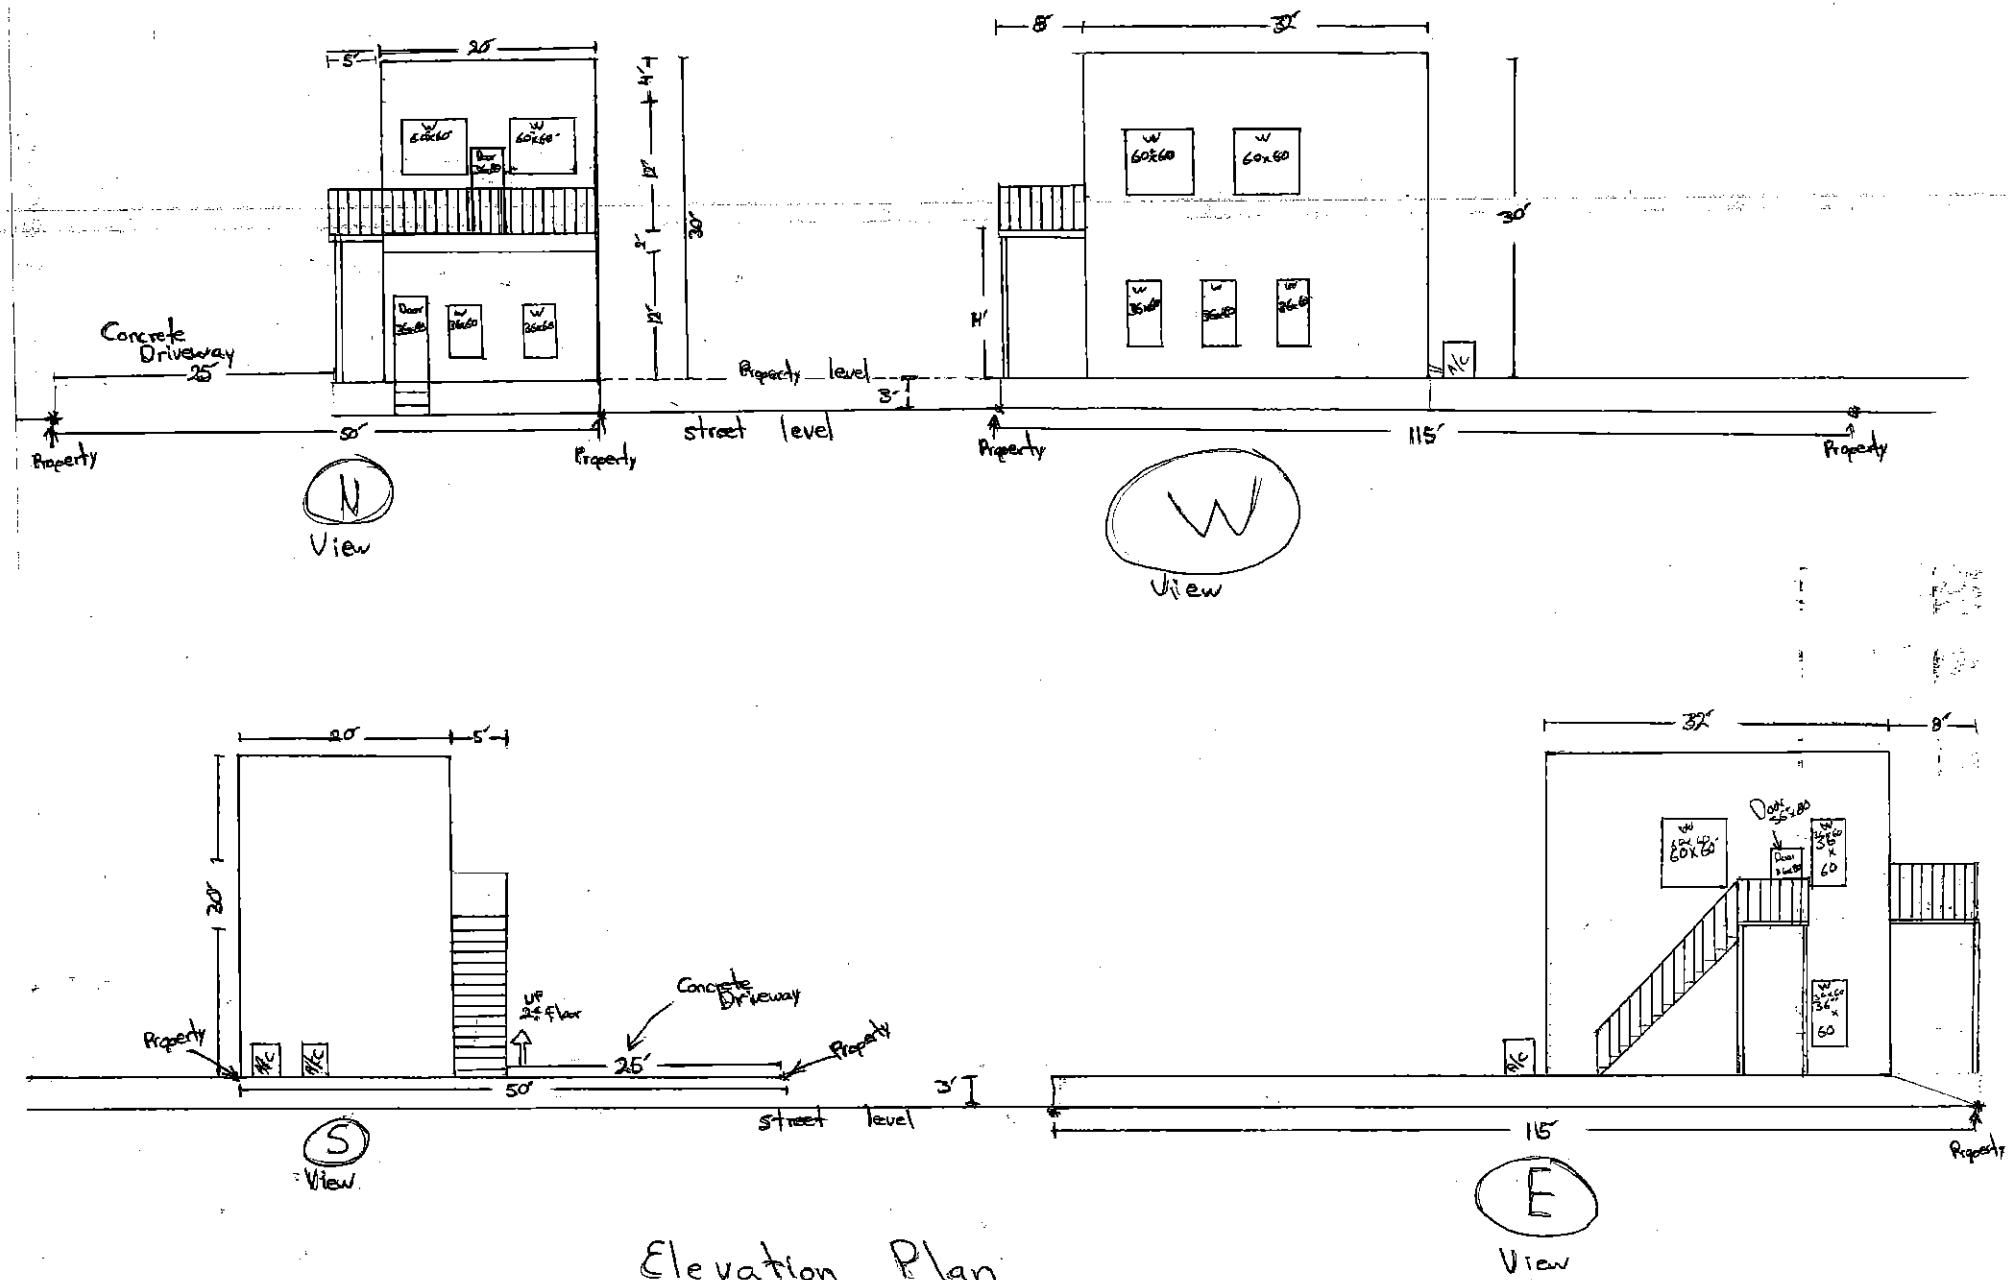

Elevation Plan

Living 1280'	Total 1600'		scale 1/8" = 1'
Porch 160'	Balcony 160'		
3412 E Rosedale street	Fort Worth TX	76106	
Lot 6	Block 25	Polytechnic heights addition	