6:12 SIDE/SIDE
6:12 FRONT/BACK
6:12 SIDE/SIDE
@ GABLES

- PRELIMINARY FRONT ELEVATION -

2712 WINGATE STREET

LOT: 4, BLOCK: 8 - LINWOOD ADDITION
CITY OF FORT WORTH, TARRANT COUNTY, TX.
HUTSON COMPANY

© COPYRIGHT DESIGN CONSULTANTS INC.

DESIGN CONSULTANTS INC.
725 COMMERCE ST., STE 100 - SOUTHLAKE, TEXAS - OFFICE: 817-905-7374 - FAX: 682-323-3090

4C4547

HC4547

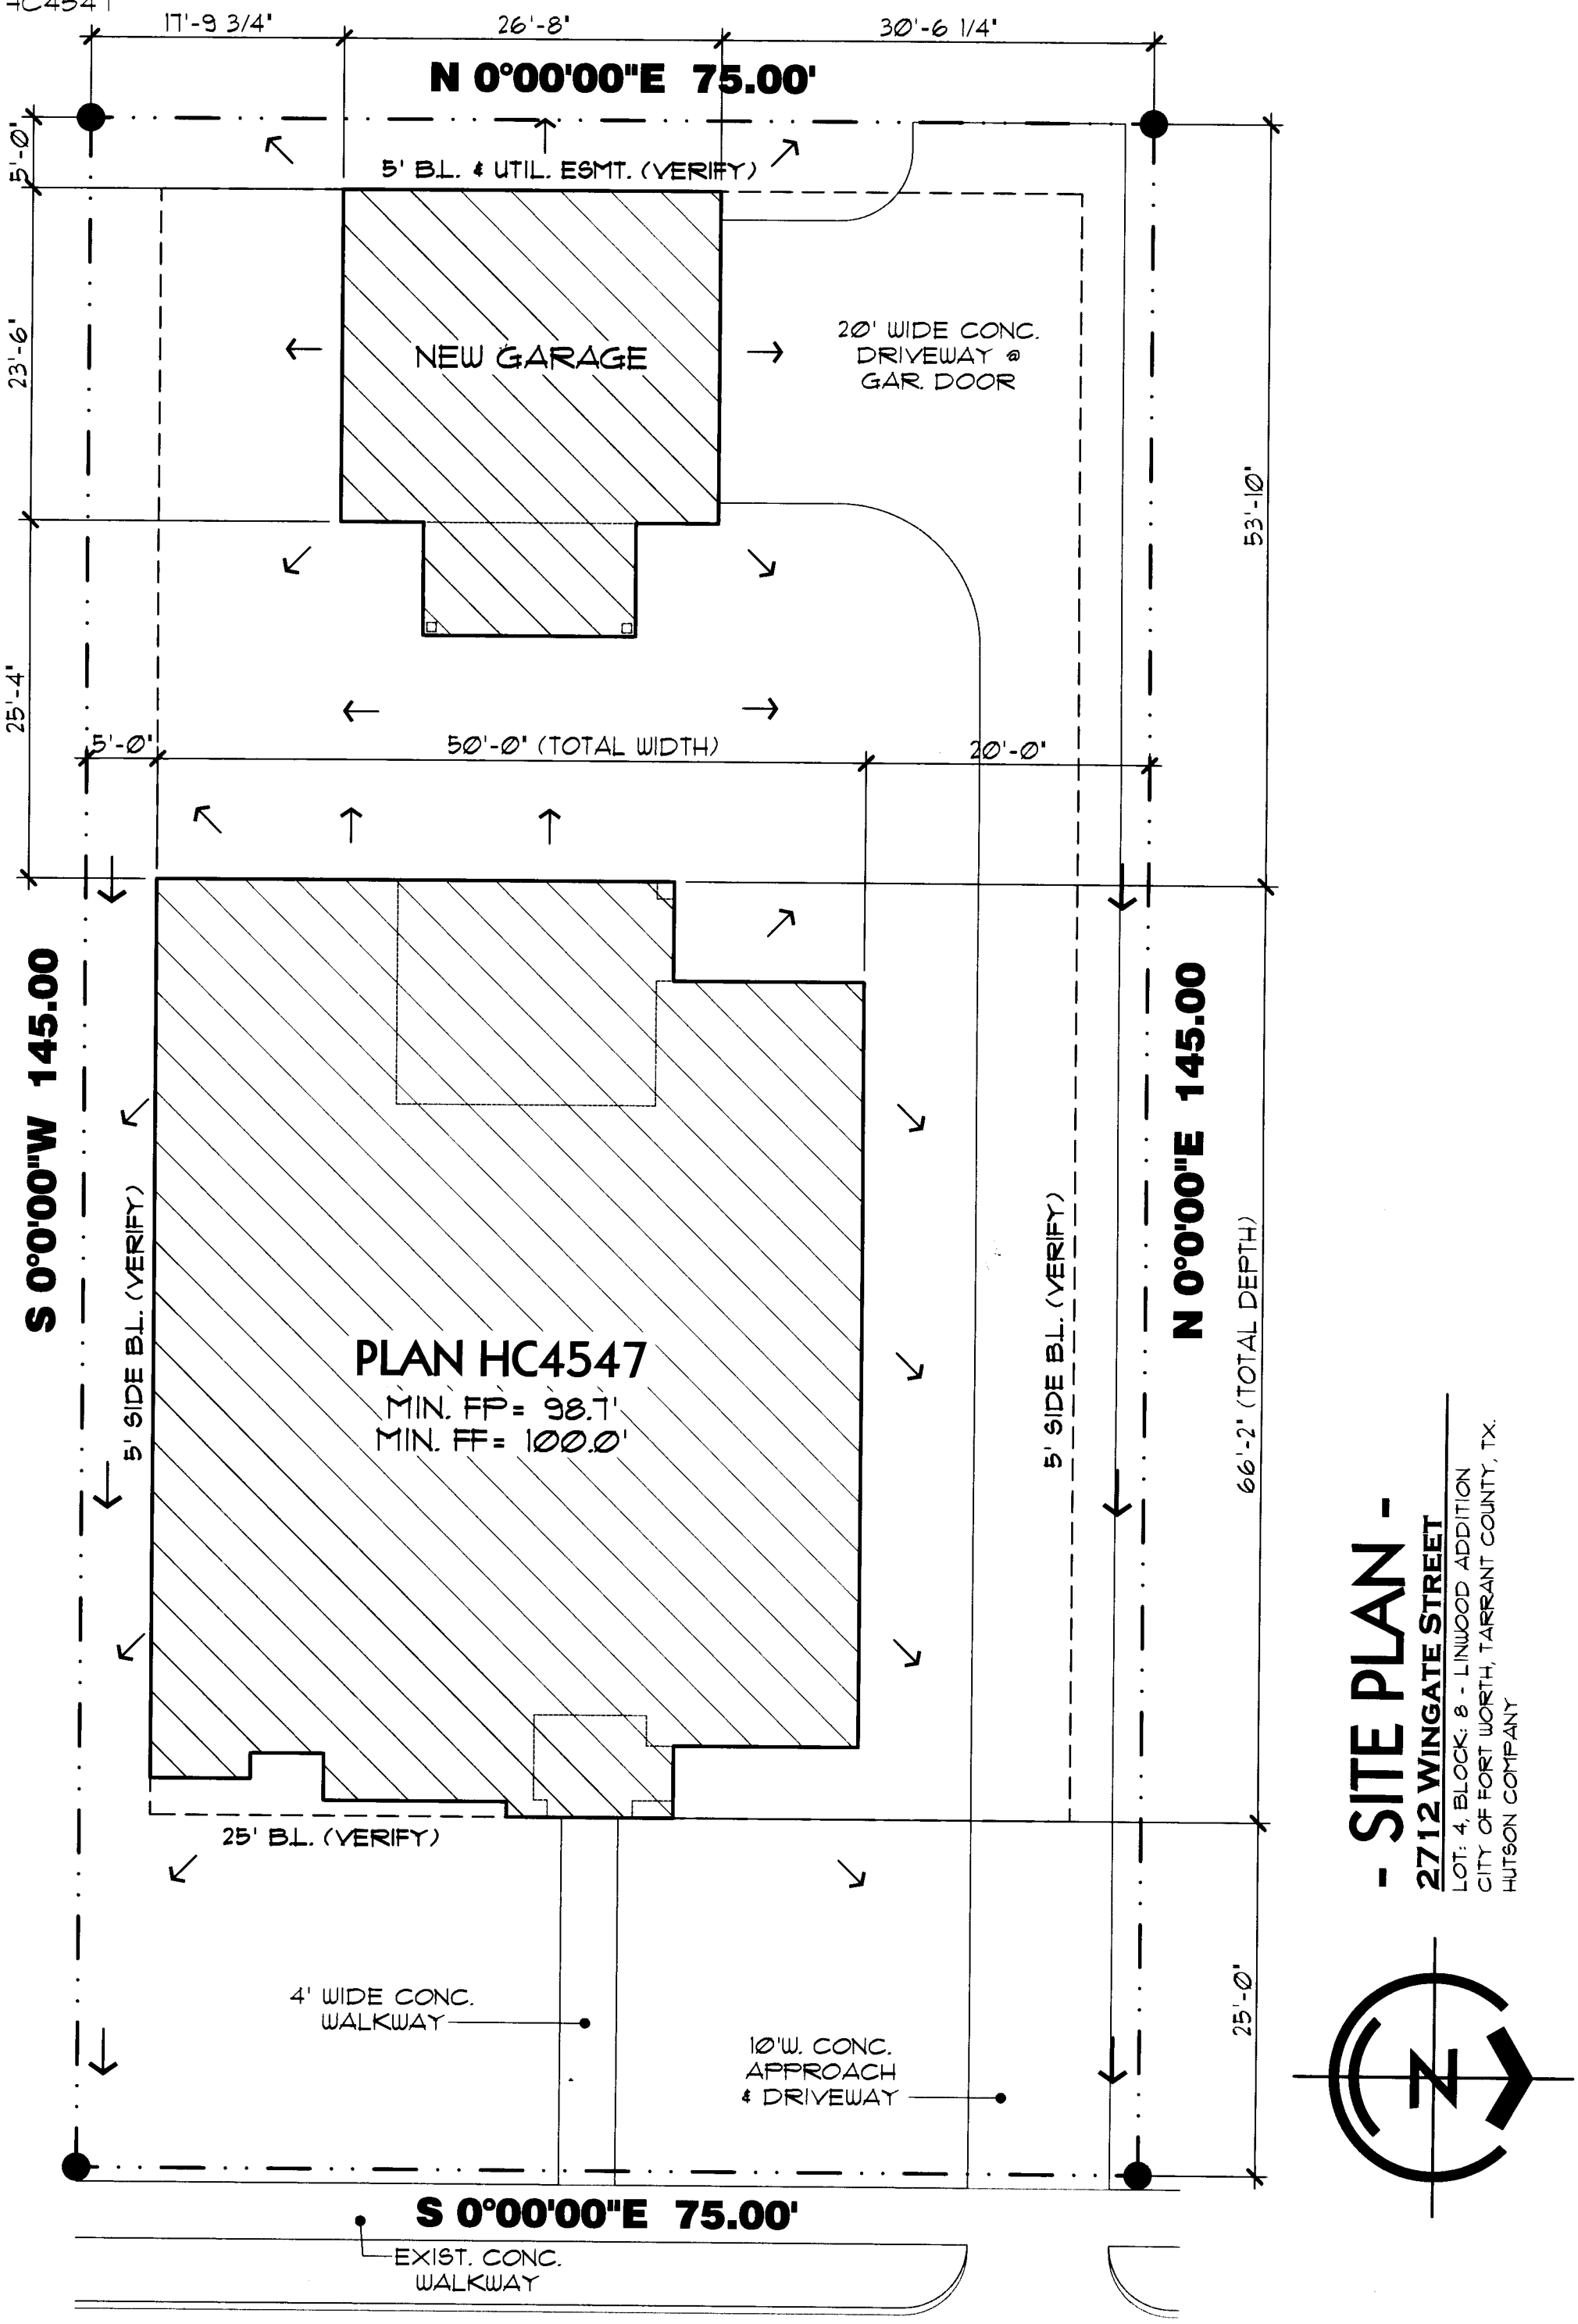

- SITE PLAN -

2712 WINGATE STREET

LOT: 4, BLOCK: 8 - LINWOOD ADDITION
CITY OF FORT WORTH, TARRANT COUNTY, TX.
HUTSON COMPANY

DESIGN CONSULTANTS INC.

725 COMMERCE ST., STE 100 - SOUTHLAKE, TEXAS - OFFICE: 817-905-7374 - FAX: 682-323-3090