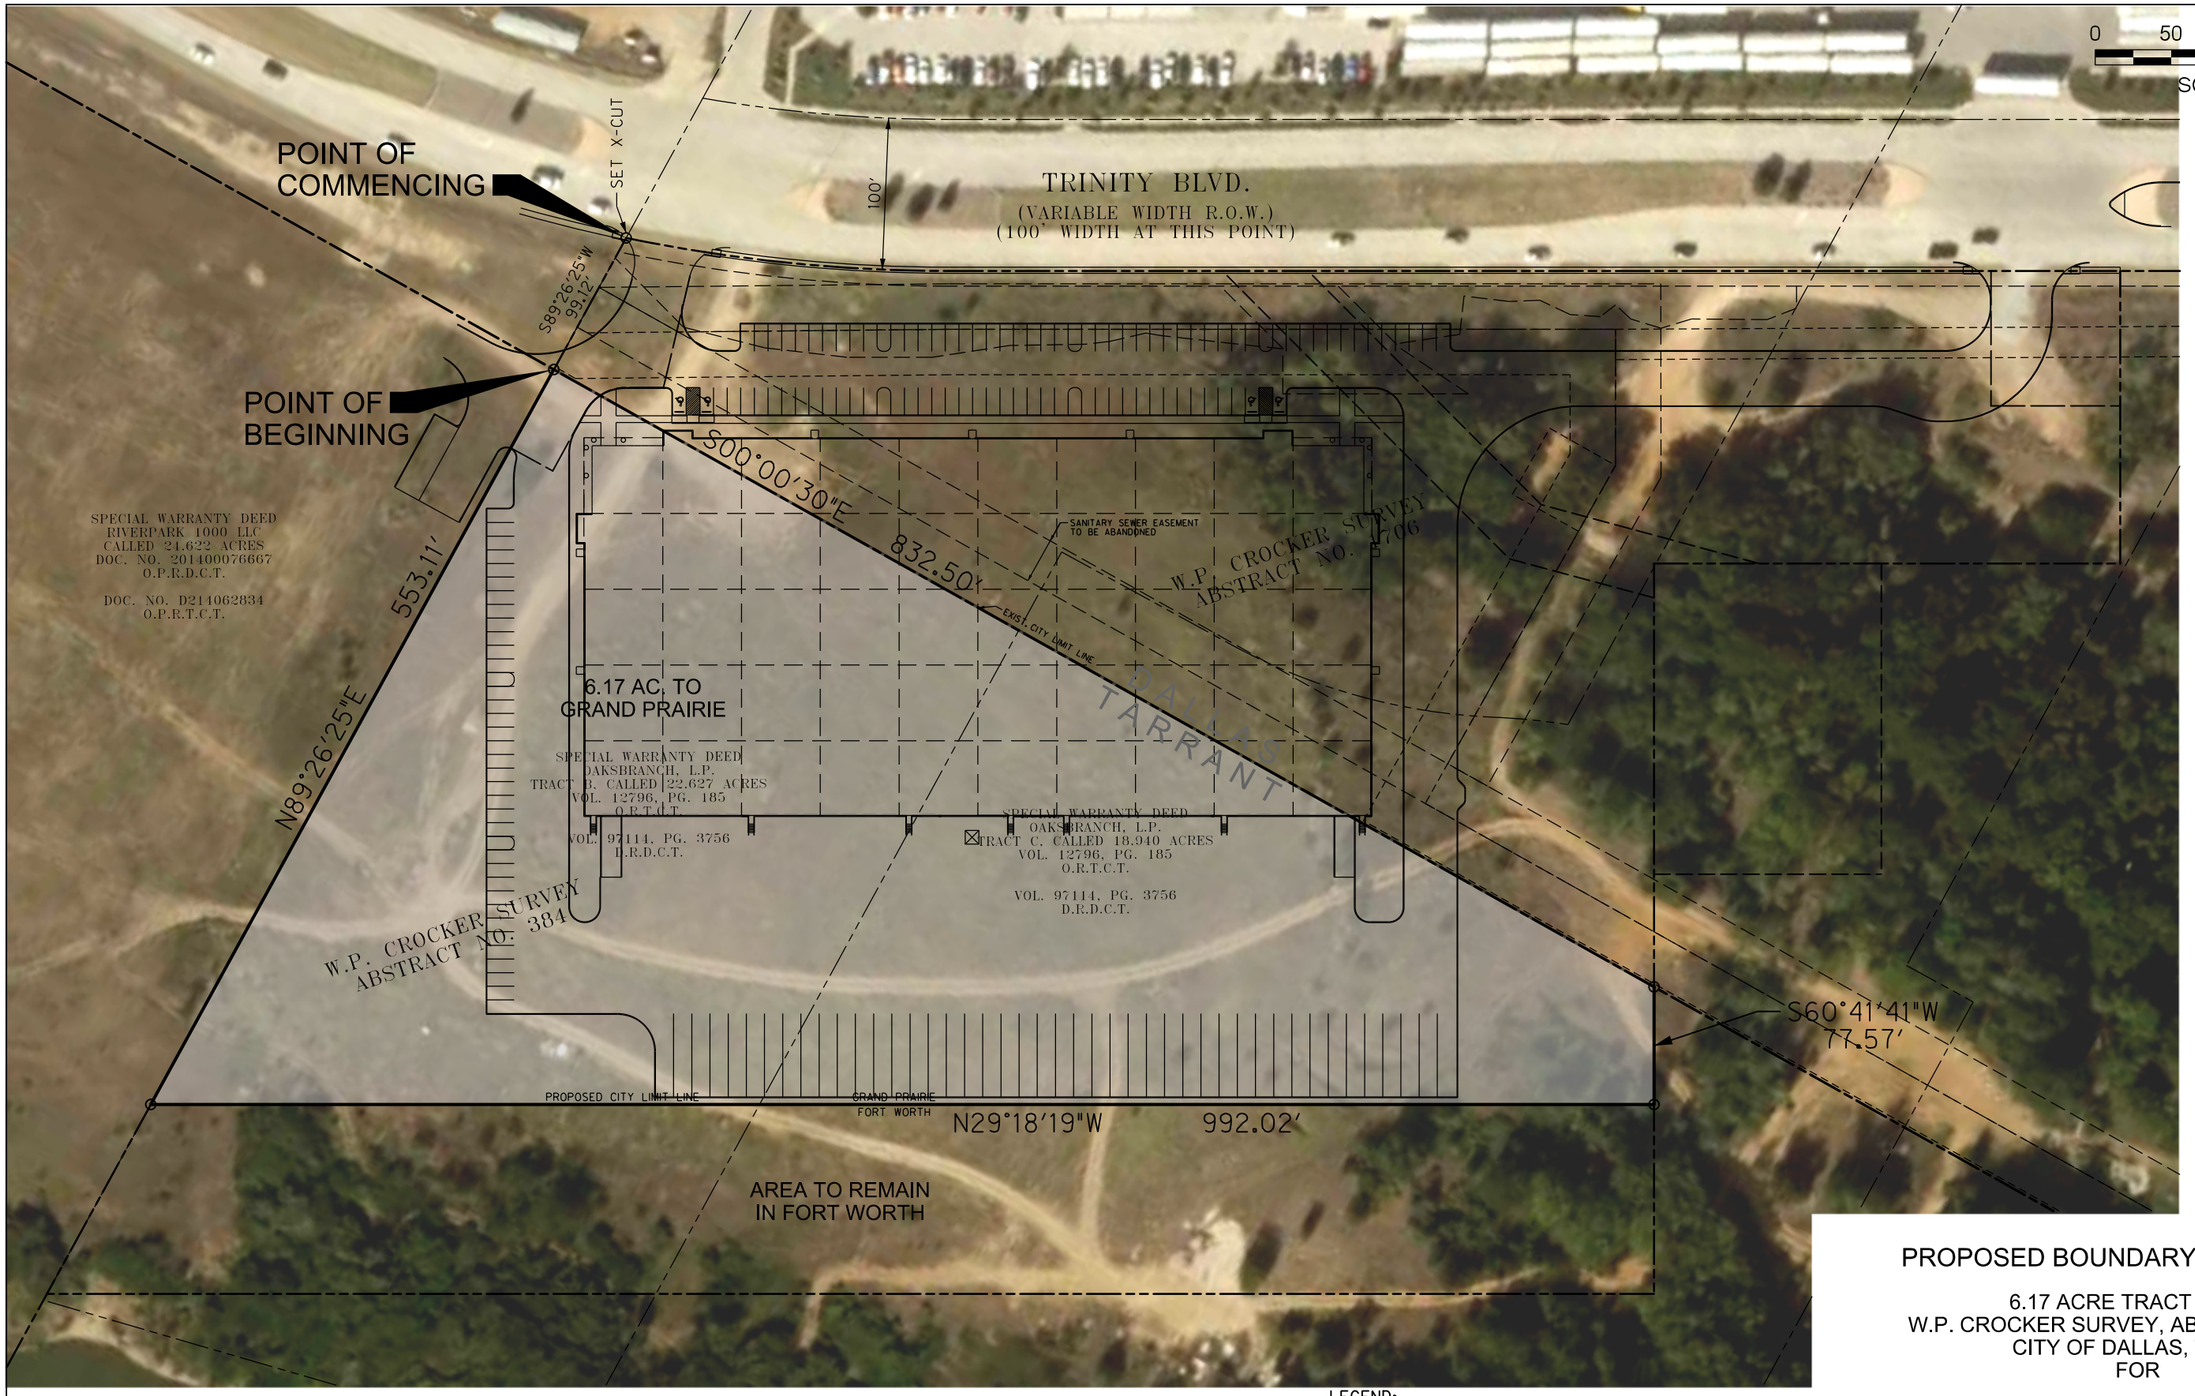

LEGEND:

SIR W/ CAP	SET IRON ROD WITH BLUE PLASTIC CAP STAMPED "HALFF ESMT"
FIR	FOUND IRON ROD
CC#	COUNTY CLERK NUMBER
C.M.	CONTROL MONUMENT
ROW	RIGHT-OF-WAY
VOL.	VOLUME
PG.	PAGE

PROPOSED BOUNDARY ADJUSTMENT

6.17 ACRE TRACT IN THE
W.P. CROCKER SURVEY, ABSTRACT NO. 384
CITY OF DALLAS, TEXAS
FOR

HUNTINGTON INDUSTRIAL

DATE: 8/3/2015 AVO: 30242

HALFF SM
1201 NORTH BOWSER ROAD, RICHARDSON, TEXAS 75081
(214) 346-6200, TBPLS FIRM NO. 10029600

8/3/2015 4:08:52 PM ah1257 HALFF K:\30000s\30242\CADD\Sheets\VEXBT-GEN_1-30242.vr15$$$design PDF_2D_MON_MW_CR_300.plt