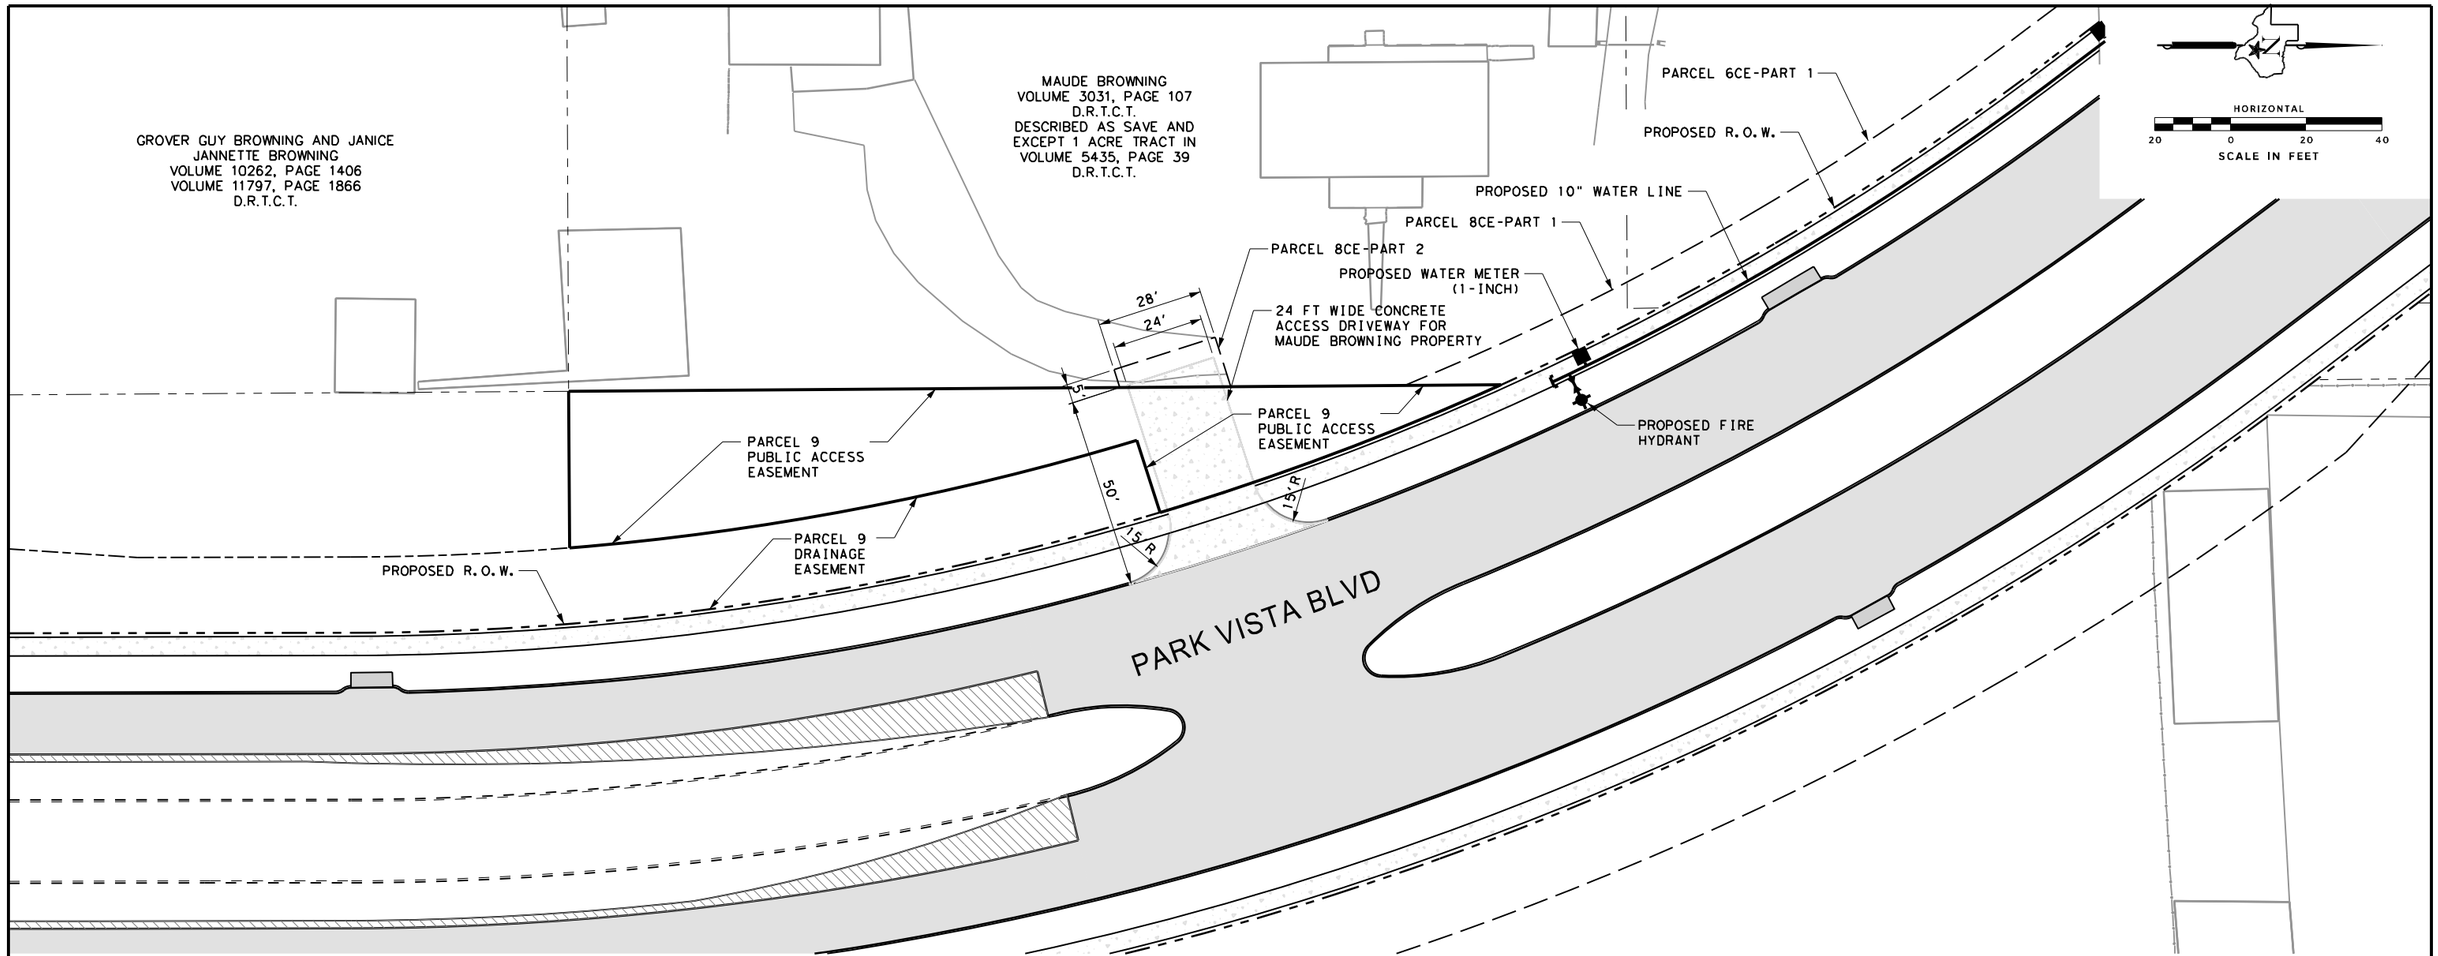

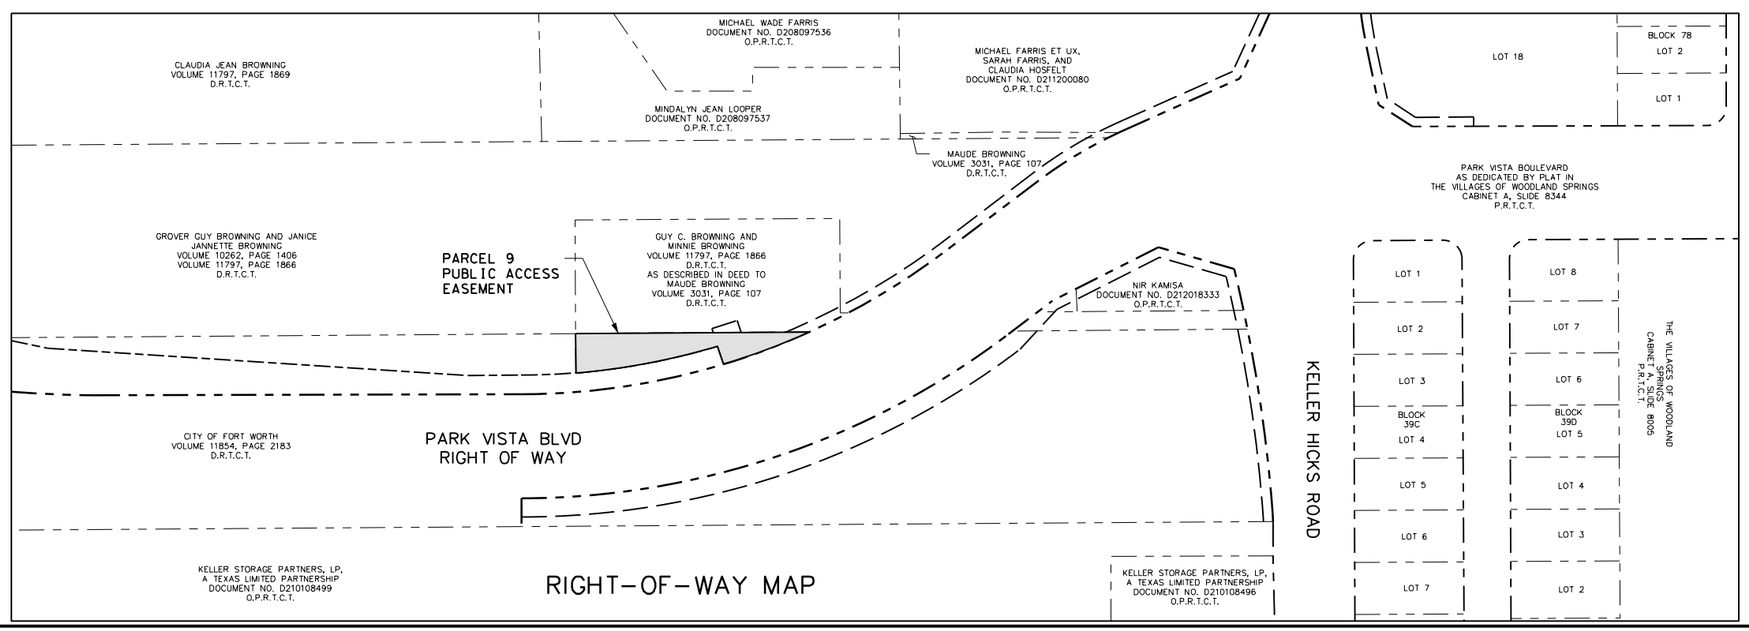

RIGHT-OF-WAY MAP

PRELIMINARY

NOT FOR CONSTRUCTION

THIS DOCUMENT IS RELEASED FOR THE PURPOSE OF INTERIM REVIEW ONLY, AND IT IS NOT FOR CONSTRUCTION, BIDDING, OR PERMIT PURPOSES.

PLANS PREPARED UNDER THE DIRECT SUPERVISION OF
KERVIN M. CAMPBELL, P.E. 98431
4/20/2016

DUNAWAY
TX REGISTERED ENGINEERING FIRM F-1114
550 Bailey Avenue
Suite 400
Fort Worth, TX 76107
817-335-1121

FORT WORTH

PARK VISTA BLVD

PARCEL 9 PAE - EXHIBIT A

COPYRIGHT © 2012 BY DUNAWAY ASSOCIATES, L.P.