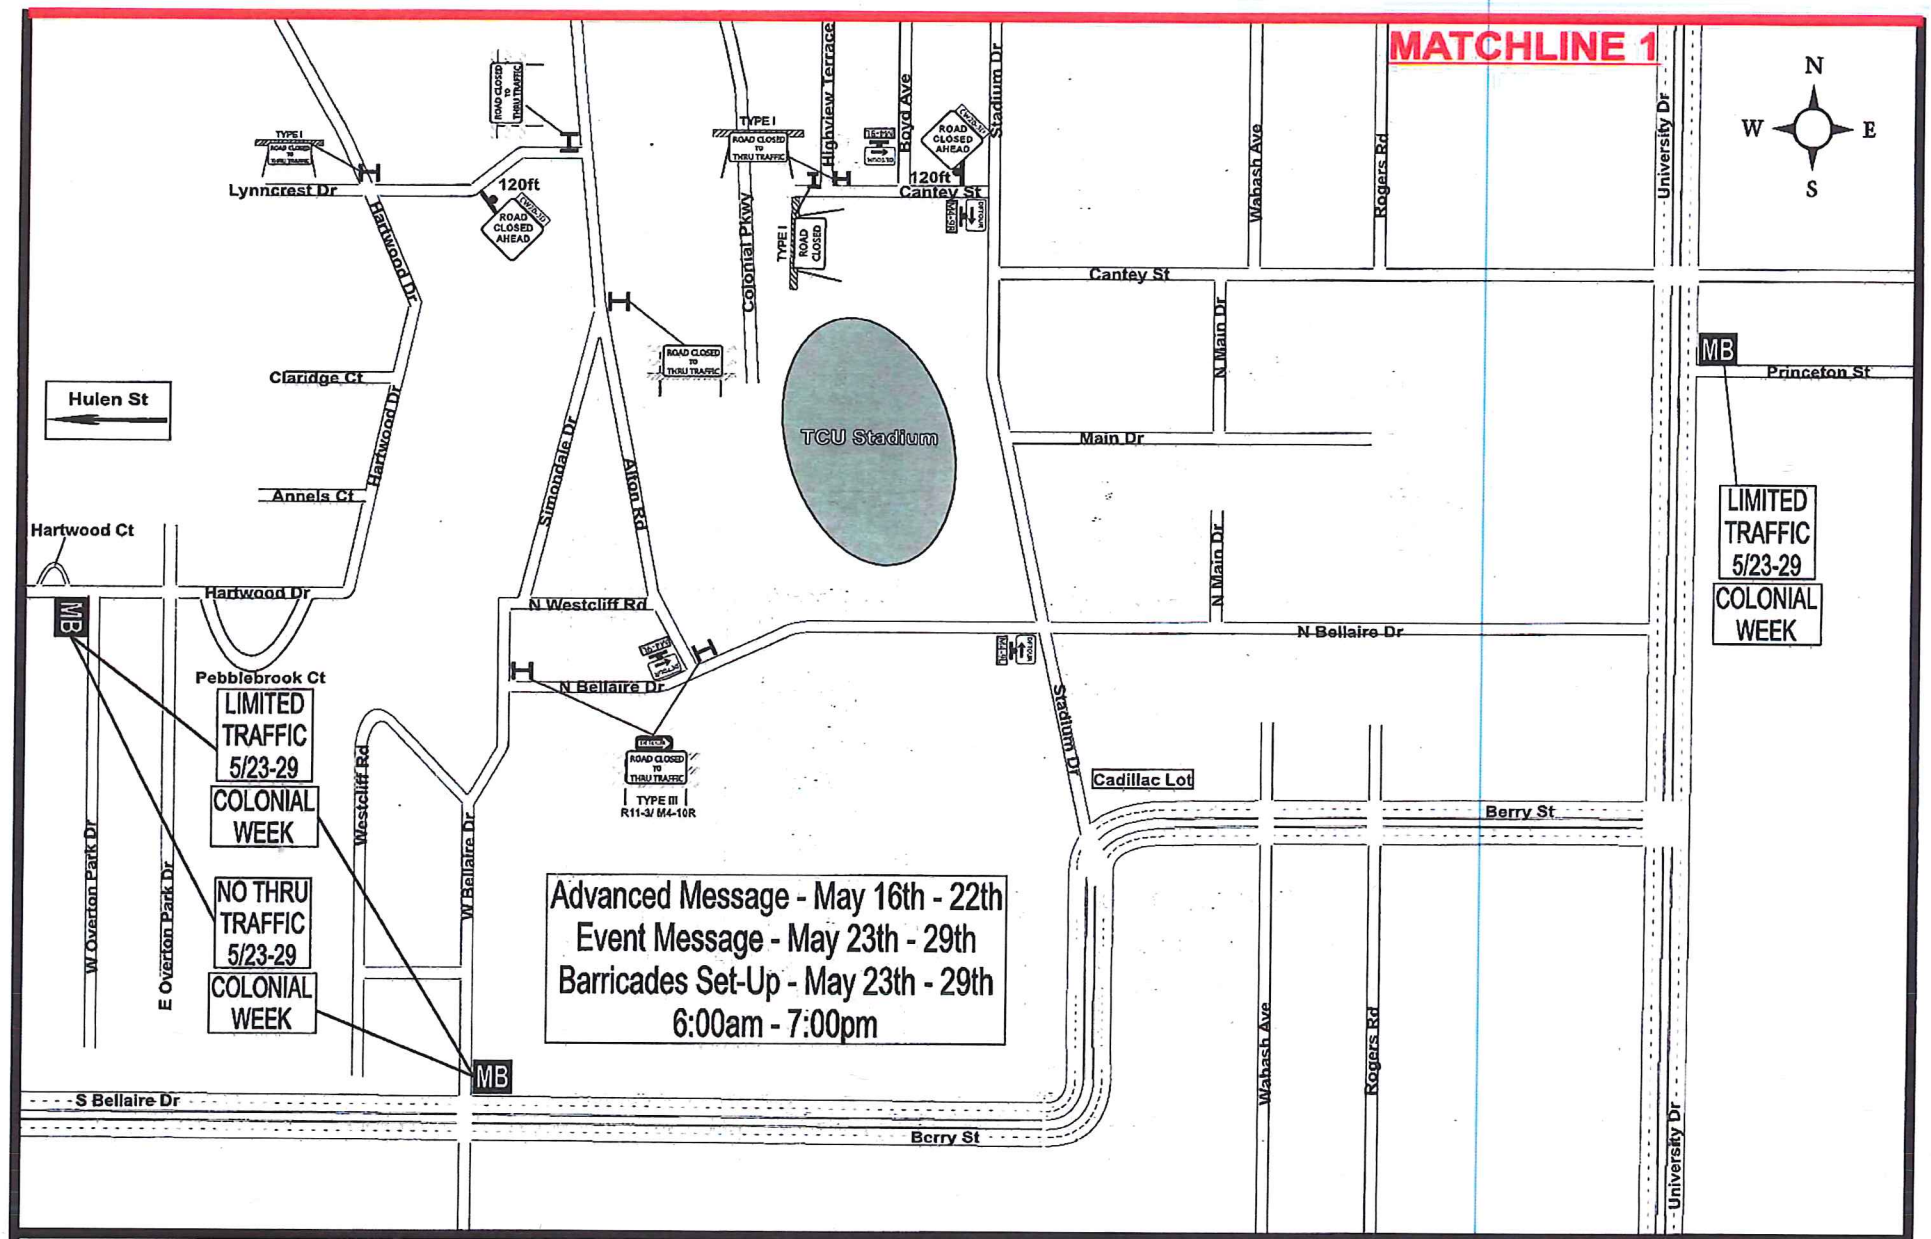

SALESMAN/EXECUTIVE **Marie Rhom**	**MAPSCO: 76S**	**NOTES**	CITY: Fort Worth
TCP DESIGNER **Reedie Lea**	**Sheet 4**	Contact: Dennis Roberson Contact Number: 817-927-4278	CONTRACTOR: Colonial Country Club JOB NAME: Colonial - PGA Tour DATE: 03/01/2016
THIS PLAN IS FOR ILLUSTRATIVE PURPOSES ONLY AND IS NOT INTENDED TO RELIEVE THE CONTRACTOR FROM THE REQUIREMENTS OF THE CONTRACT DOCUMENTS AND HIS RESPONSIBILITY TO TRAFFIC AND IS PROPERTY OF BUYERS BARRICADES, INC.	● Navigator H Type 3 Barricade		Traffic Control Plans(TCP's) are included with Buyers Barricades rental agreements. Traffic Control Plans issued without rental agreement will be charged to the customer.

ROAD CLOSED

BUYERS

EST. BARRICADES 1984

817.535.3939

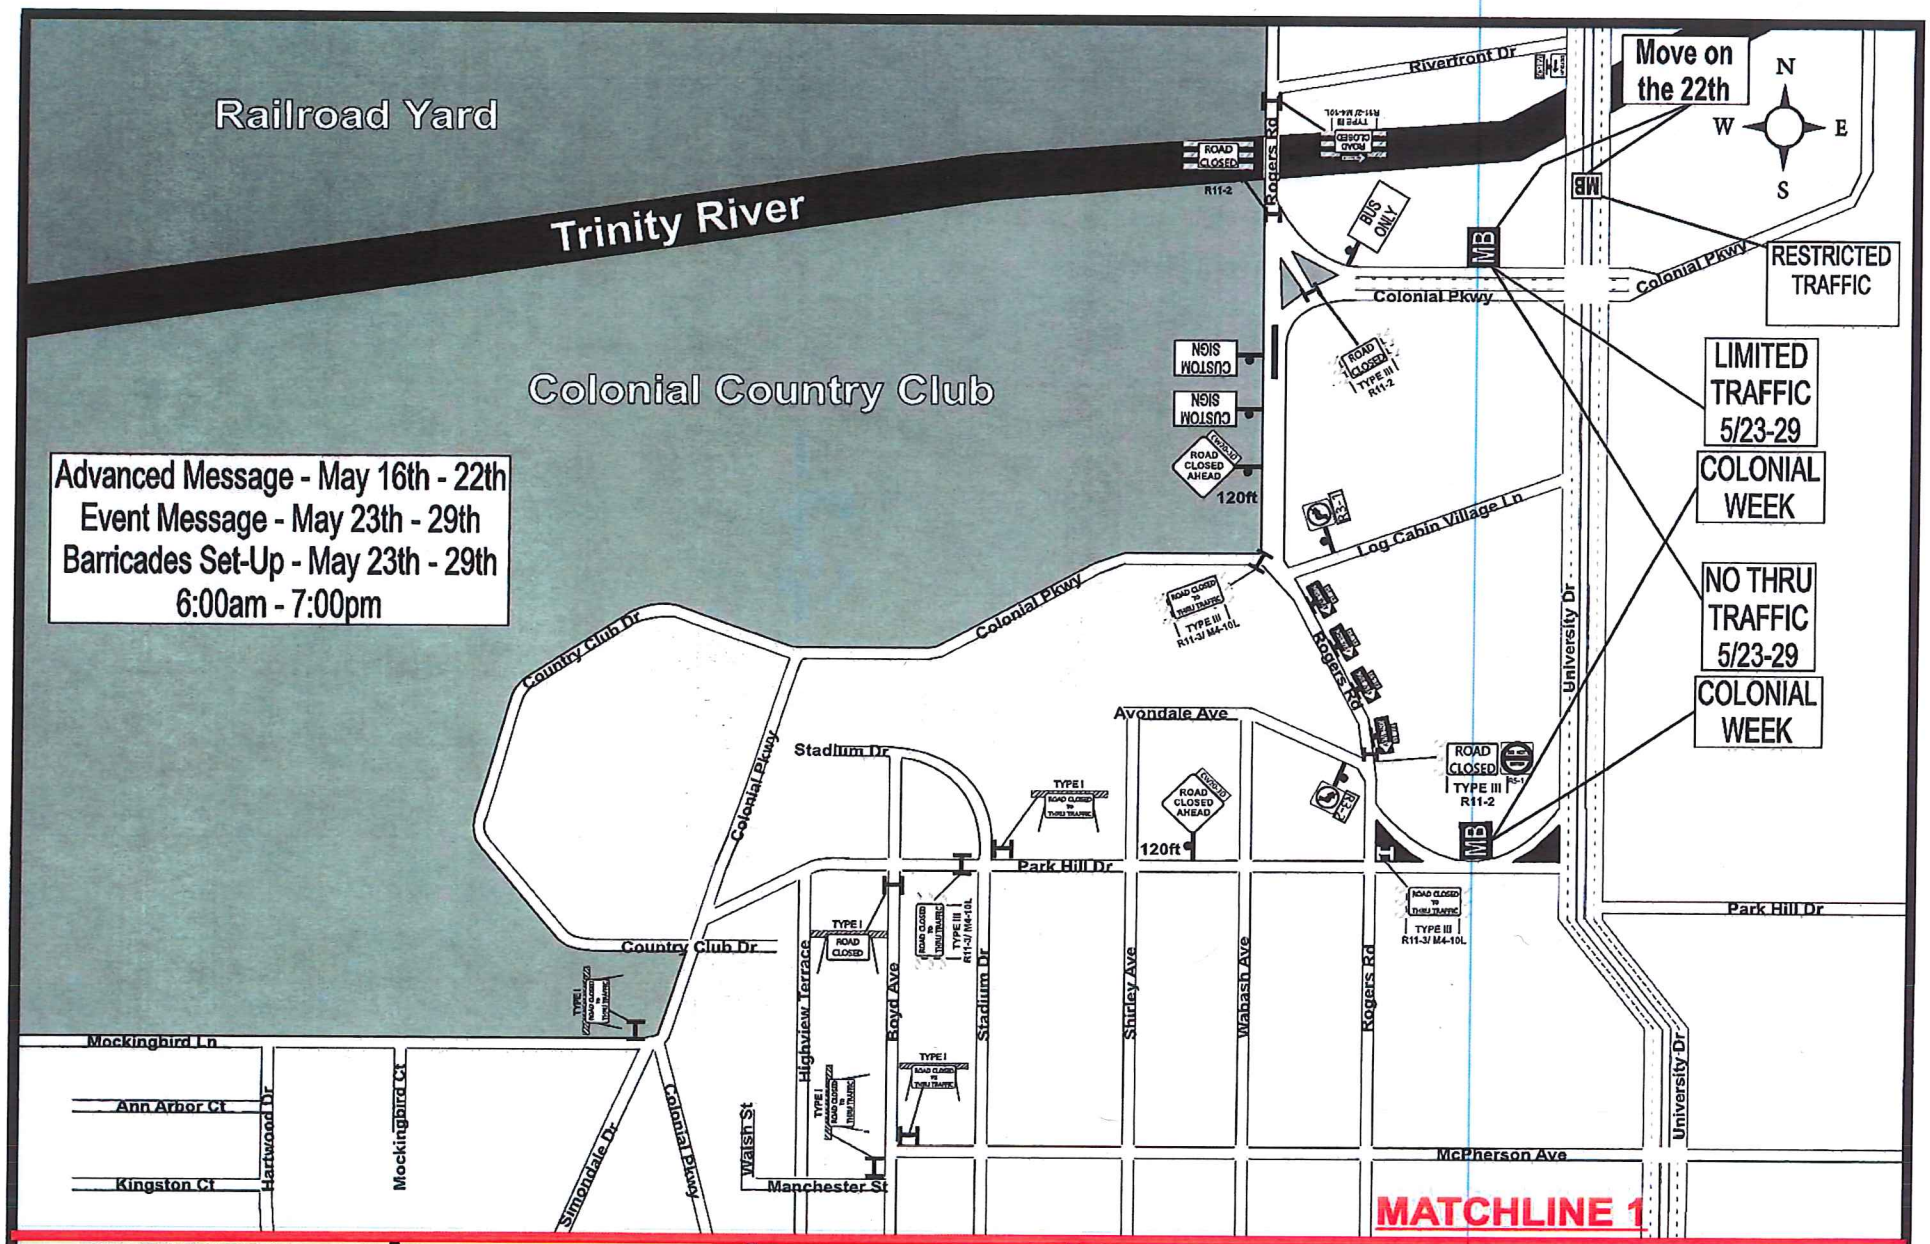

SALESMAN/EXECUTIVE **Marie Rhom** TCP DESIGNER **Reedie Lea**	**MAPSCO: 76S** **Sheet 3**	**NOTES**	CITY Fort Worth
		Contact Dennis Roberson	CONTRACTOR Colonial Country Club
		Contact Number 817-927-4278	JOB NAME Colonial - PGA Tour
			DATE 03/01/2016

THIS PLAN IS FOR ILLUSTRATIVE PURPOSES ONLY AND IS NOT INTENDED TO RELIEVE THE CONTRACTOR FROM THE REQUIREMENTS OF THE CONTRACT DOCUMENTS AND HIS RESPONSIBILITY TO TRAFFIC AND IS PROPERTY OF BUYERS BARRICADES, INC.

● Navigator
H Type 3 Barricade

Traffic Control Plans(TCP's) are included with Buyers Barricades rental agreements. Traffic Control Plans issued without rental agreement will be charged to the customer.

ROAD CLOSED
BUYERS
EST. BARRICADES 1984
817.535.3939

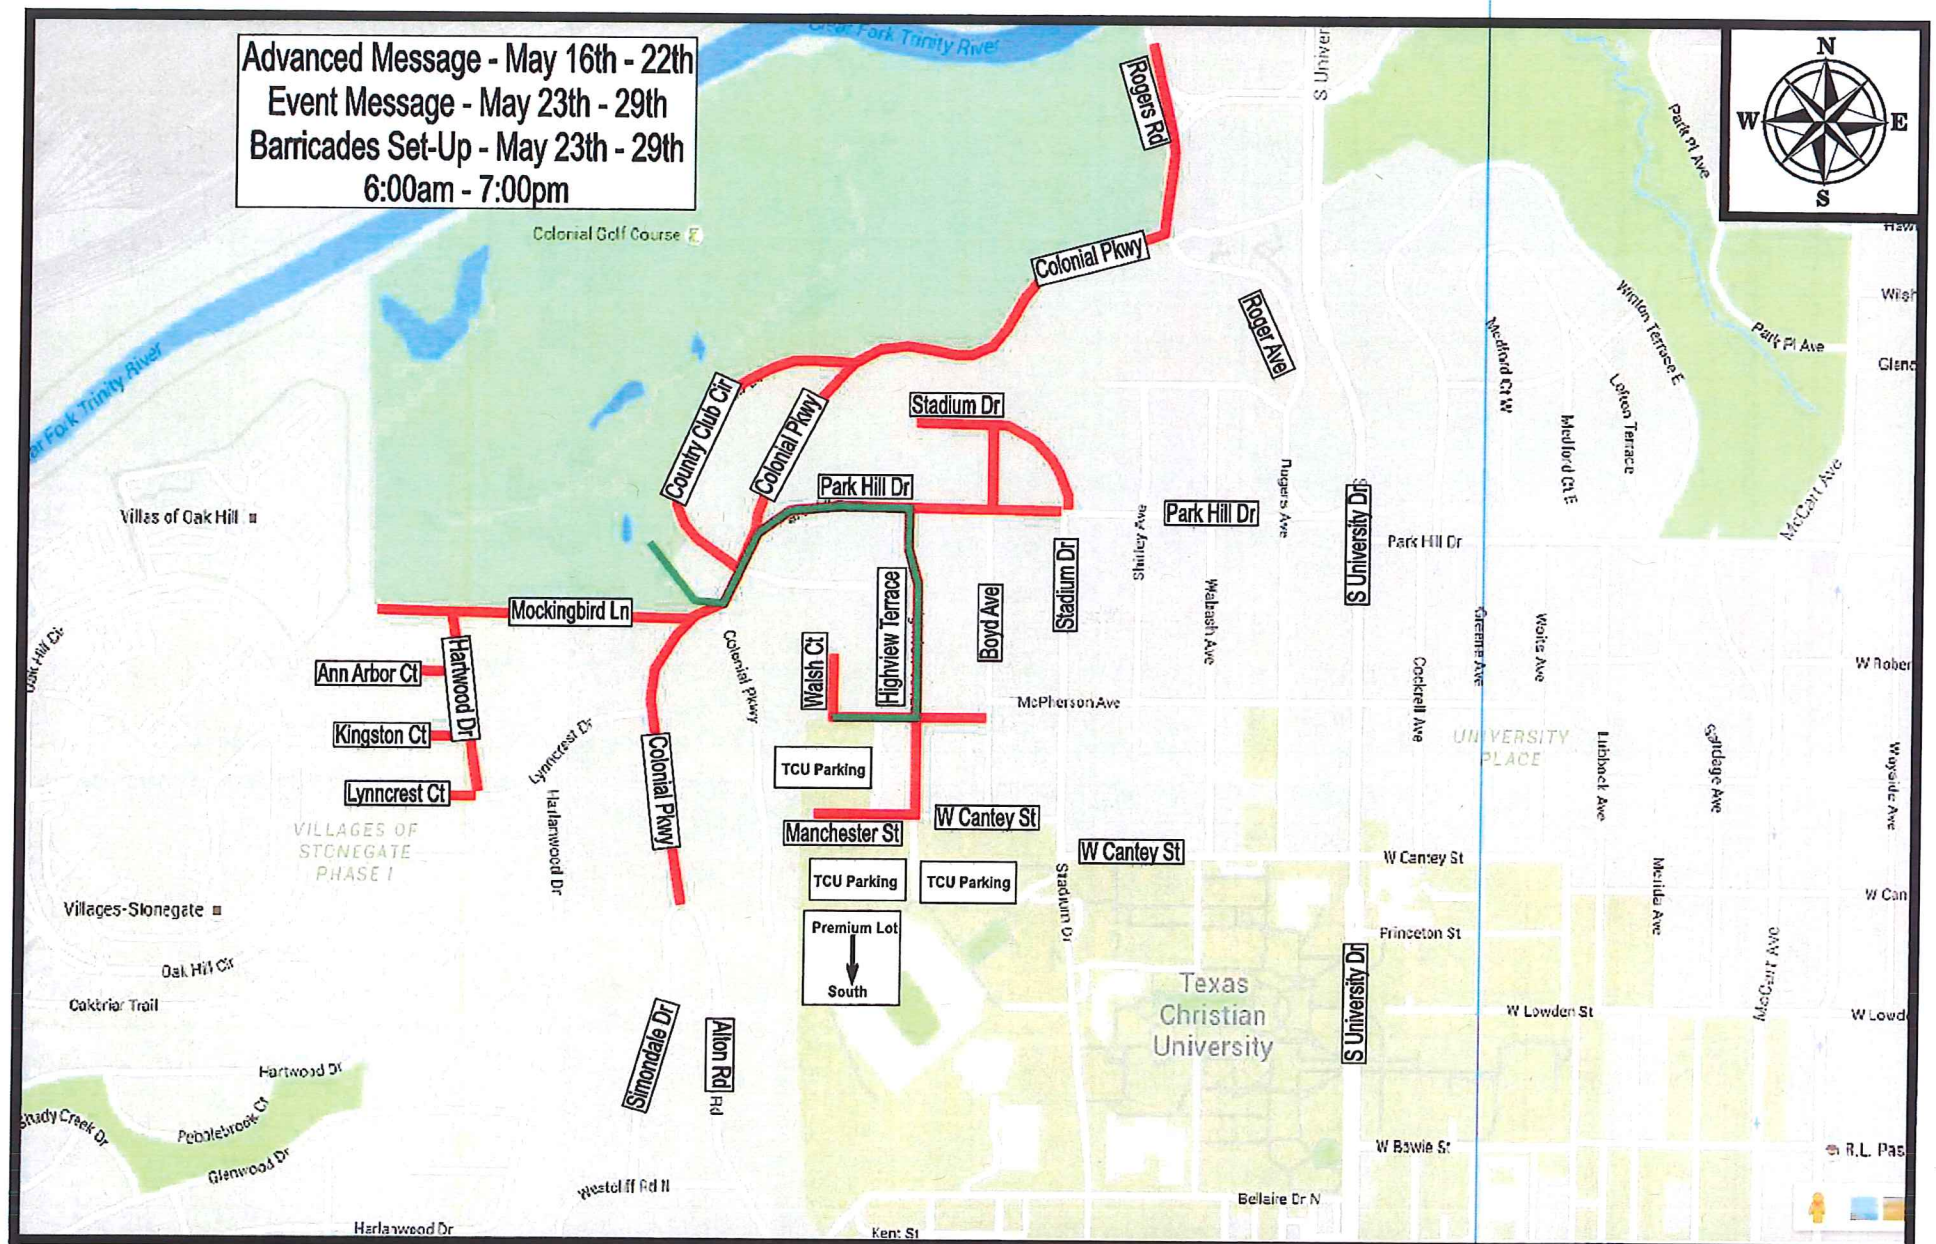

SALESMAN/EXECUTIVE **Marie Rhom**	**MAPSCO: 76-S**	**NOTES**	CONTRACTOR: **Colonial Country Club**	ROAD CLOSED **BUYERS** EST. BARRICADES 1984 817.535.3939
TCP DESIGNER **Reedie Lea**	**Sheet 8**	CONTACT: **Dennis Roberson**	CITY: **Fort Worth**	
THIS PLAN IS FOR ILLUSTRATIVE PURPOSES ONLY AND IS NOT INTENDED TO RELIEVE THE CONTRACTOR FROM THE REQUIREMENTS OF THE CONTRACT DOCUMENTS AND HIS RESPONSIBILITY TO TRAFFIC AND IS PROPERTY OF BUYERS BARRICADES, INC.	Street Closures Valet Parking	CONTACT NUMBER: **817-927-4278** DATE: **03/01/2016**	JOB NAME: **Colonial - PGA Tour** LOCATION: **Univerisity & Colonial**	Traffic Control Plans (TCPs) are included with Buyers Barricades rental agreements. Traffic Control Plans issued without rental agreement will be charged to the customer.
			SCOPE OF WORK: **Event Barricades**	