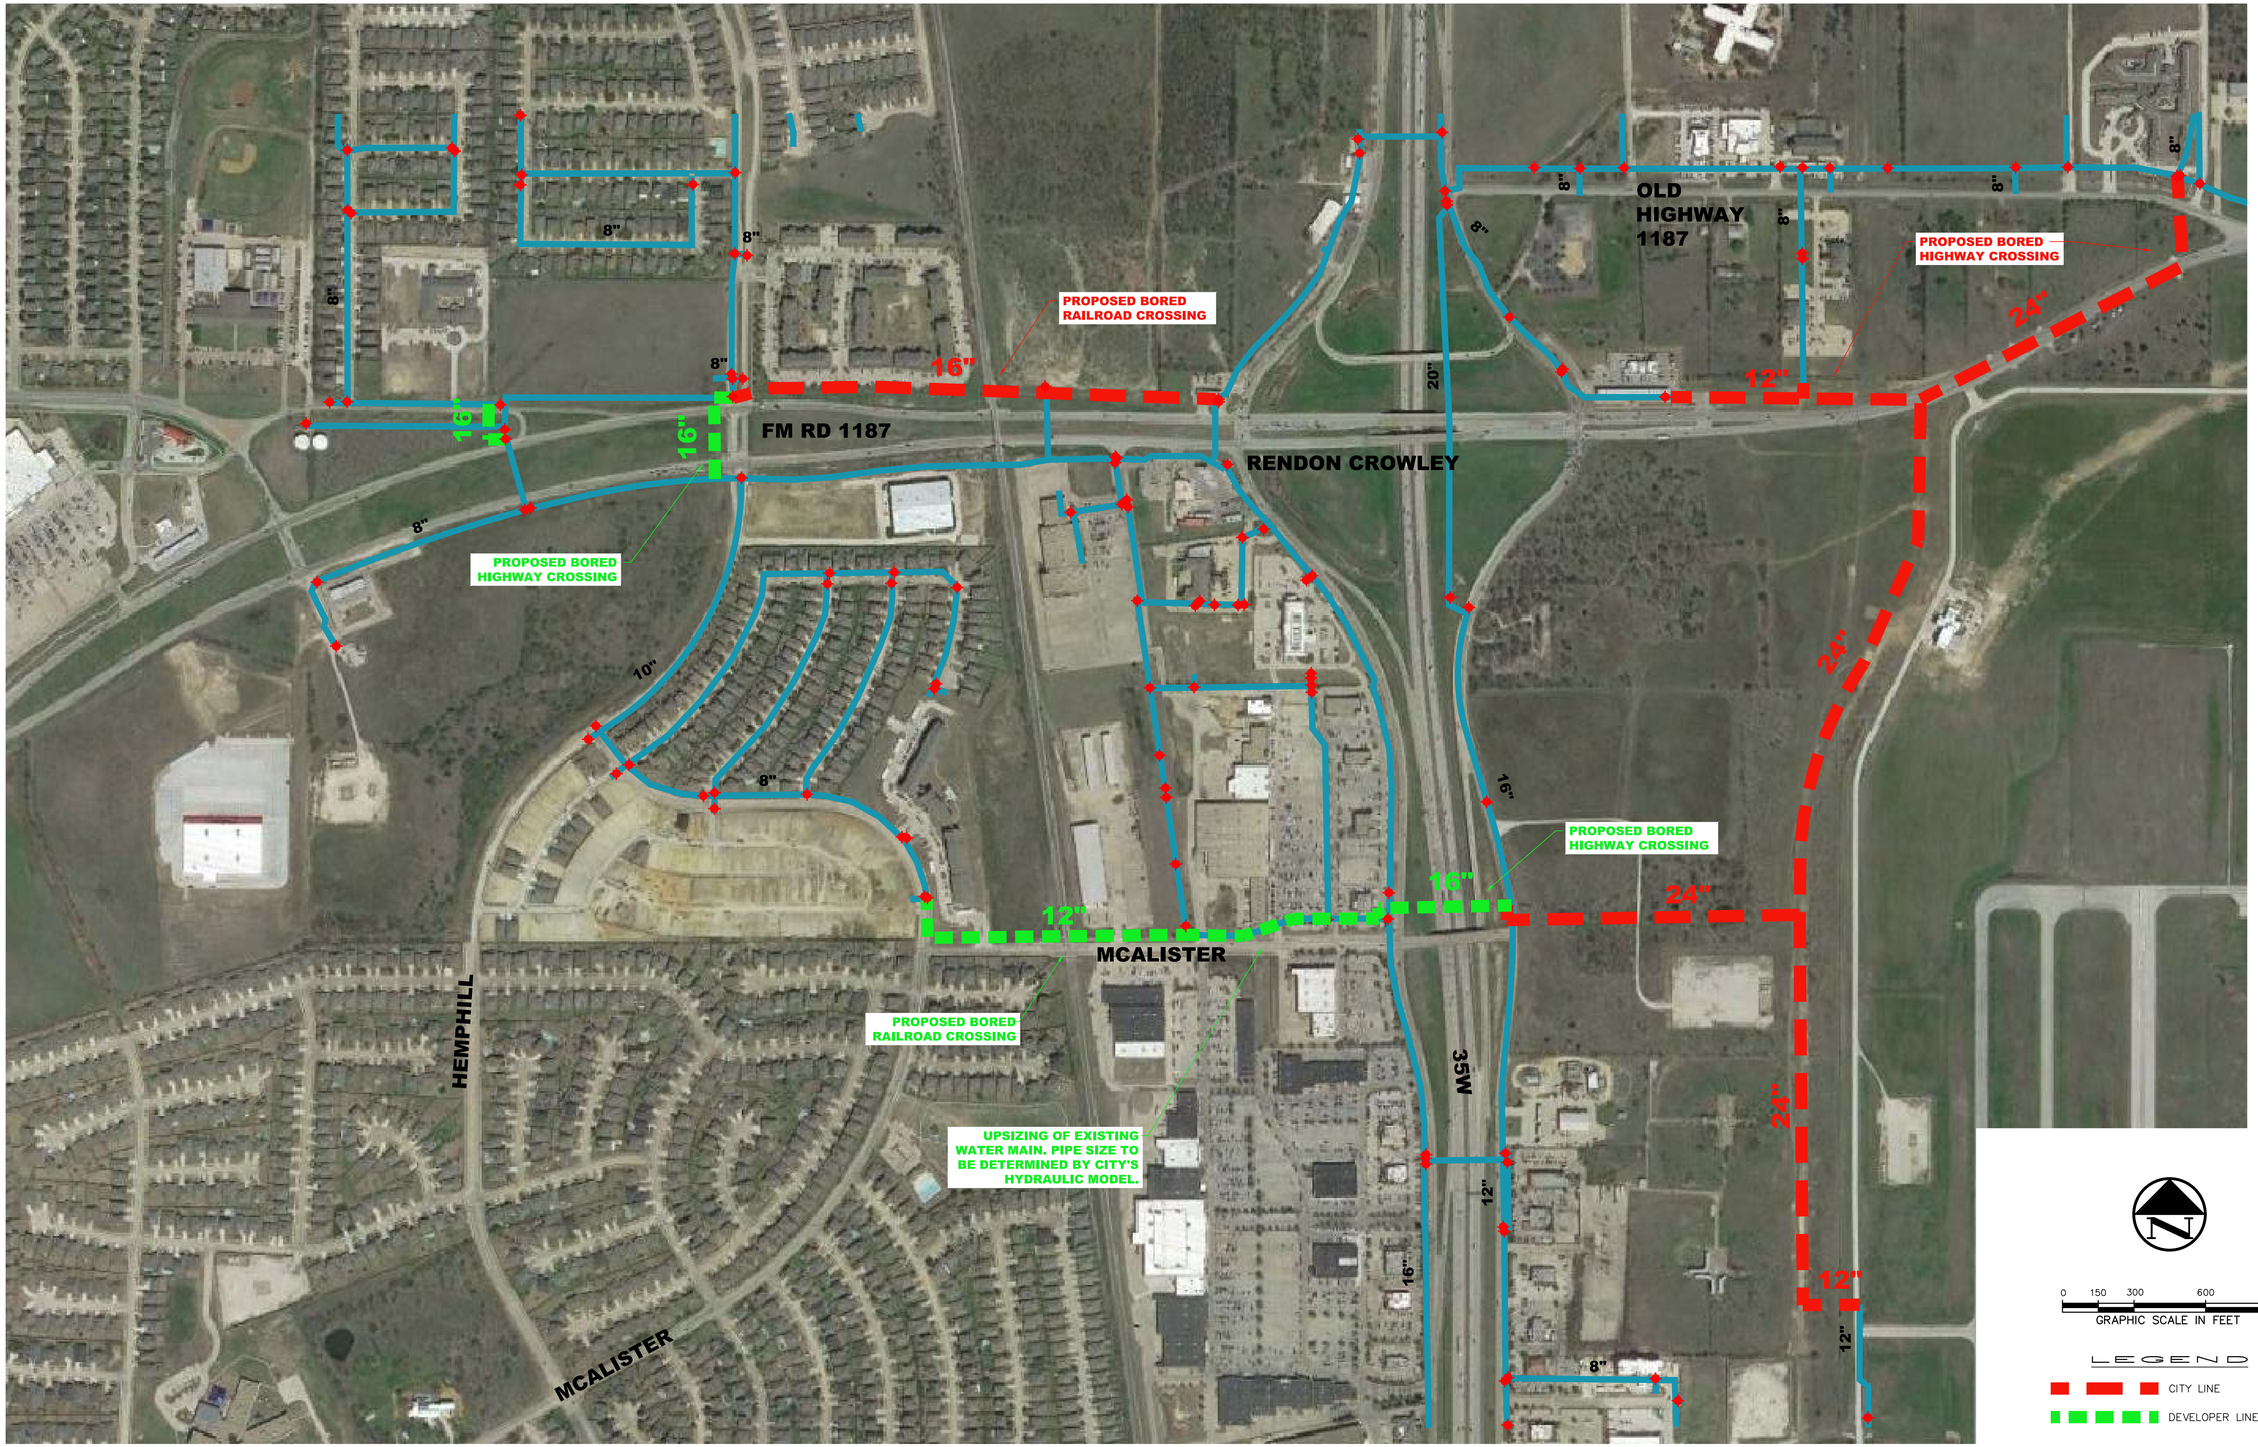

Pacheco Koch
7557 RAMBLER ROAD, SUITE 1400
DALLAS, TX 75231 972.235.3031
TX REG. ENGINEERING FIRM F-469
TX REG. SURVEYING FIRM LS-10008000

SOUTHGATE EXHIBIT

CITY OF FORT WORTH, TARRENT COUNTY, TEXAS

DESIGN	DRAWN	DATE	SCALE	NOTES	FILE	NO.
CAB	DMG	MAY 2018	1"=300'			

PK-SOUTHGATE EXHIBIT.DWG

DGLOVER
5/18/2018 12:28 PM
C:\USERS\DGLOVER\DESKTOP\SOUTHGATE EXHIBIT.DWG