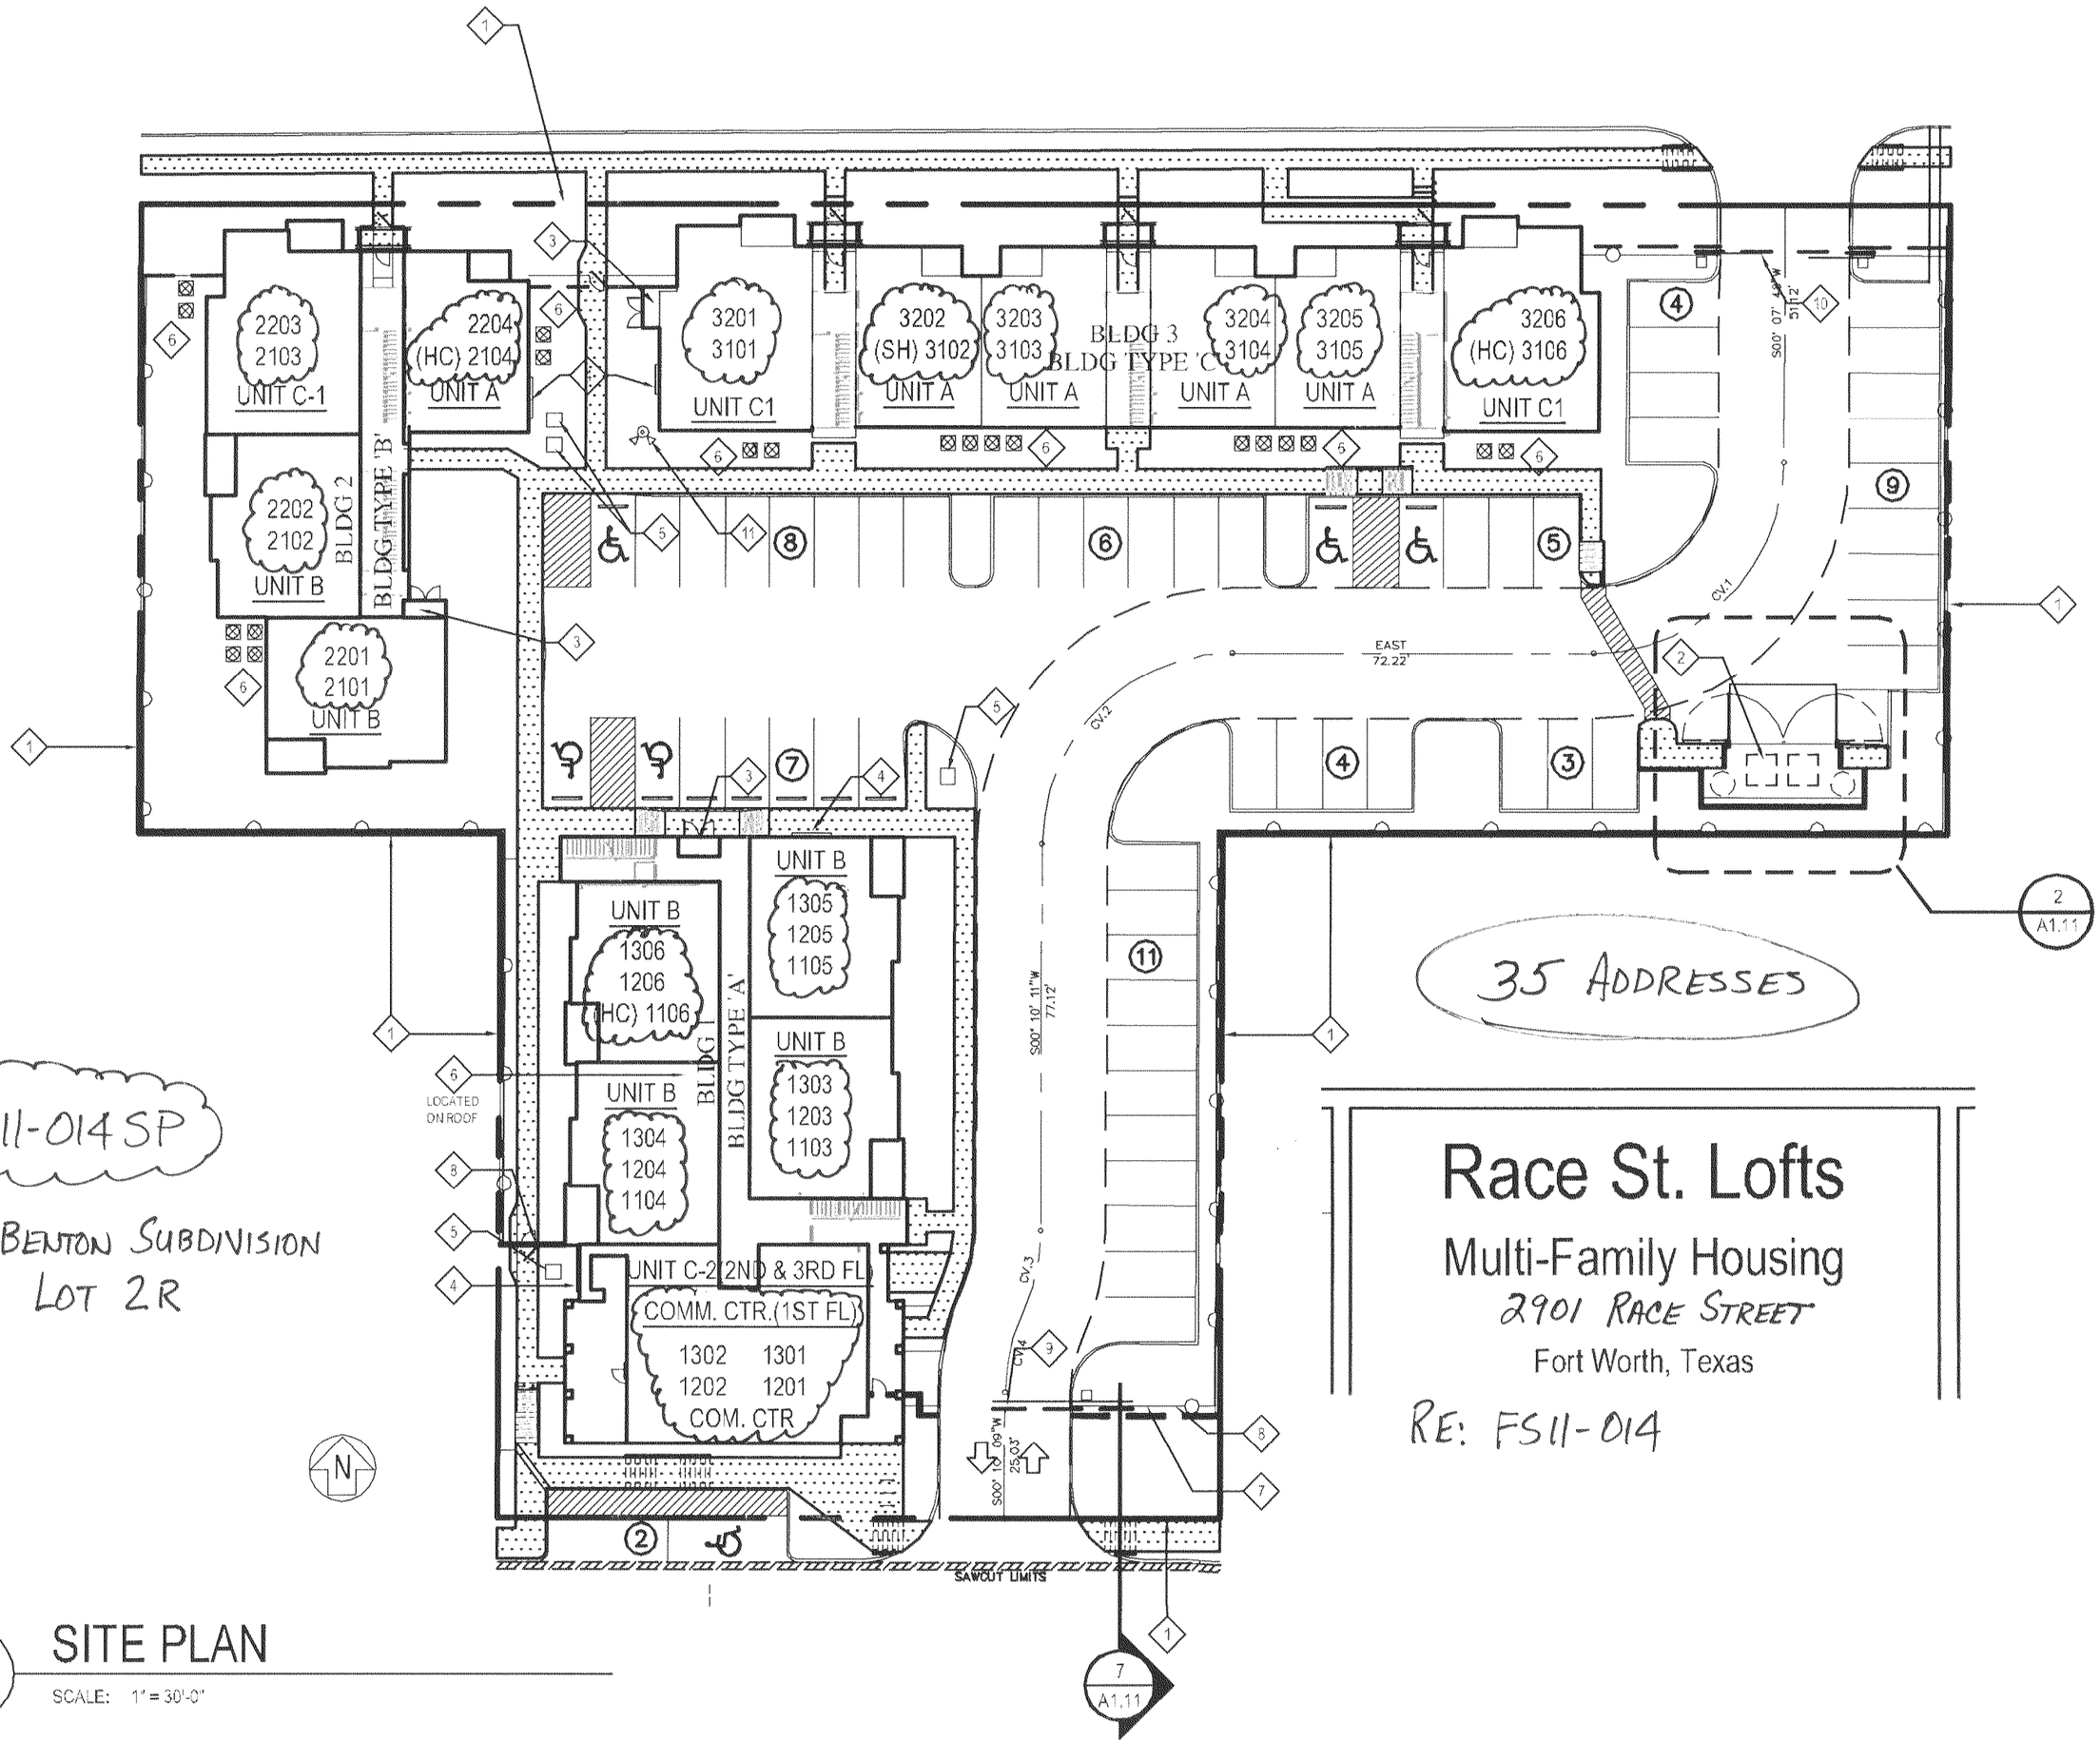

35 ADDRESSES

FS11-014 SP

L.L. BENTON SUBDIVISION
LOT 2R

Race St. Lofts

Multi-Family Housing

2901 RACE STREET

Fort Worth, Texas

RE: FS11-014

1 SITE PLAN

SCALE: 1" = 30'-0"