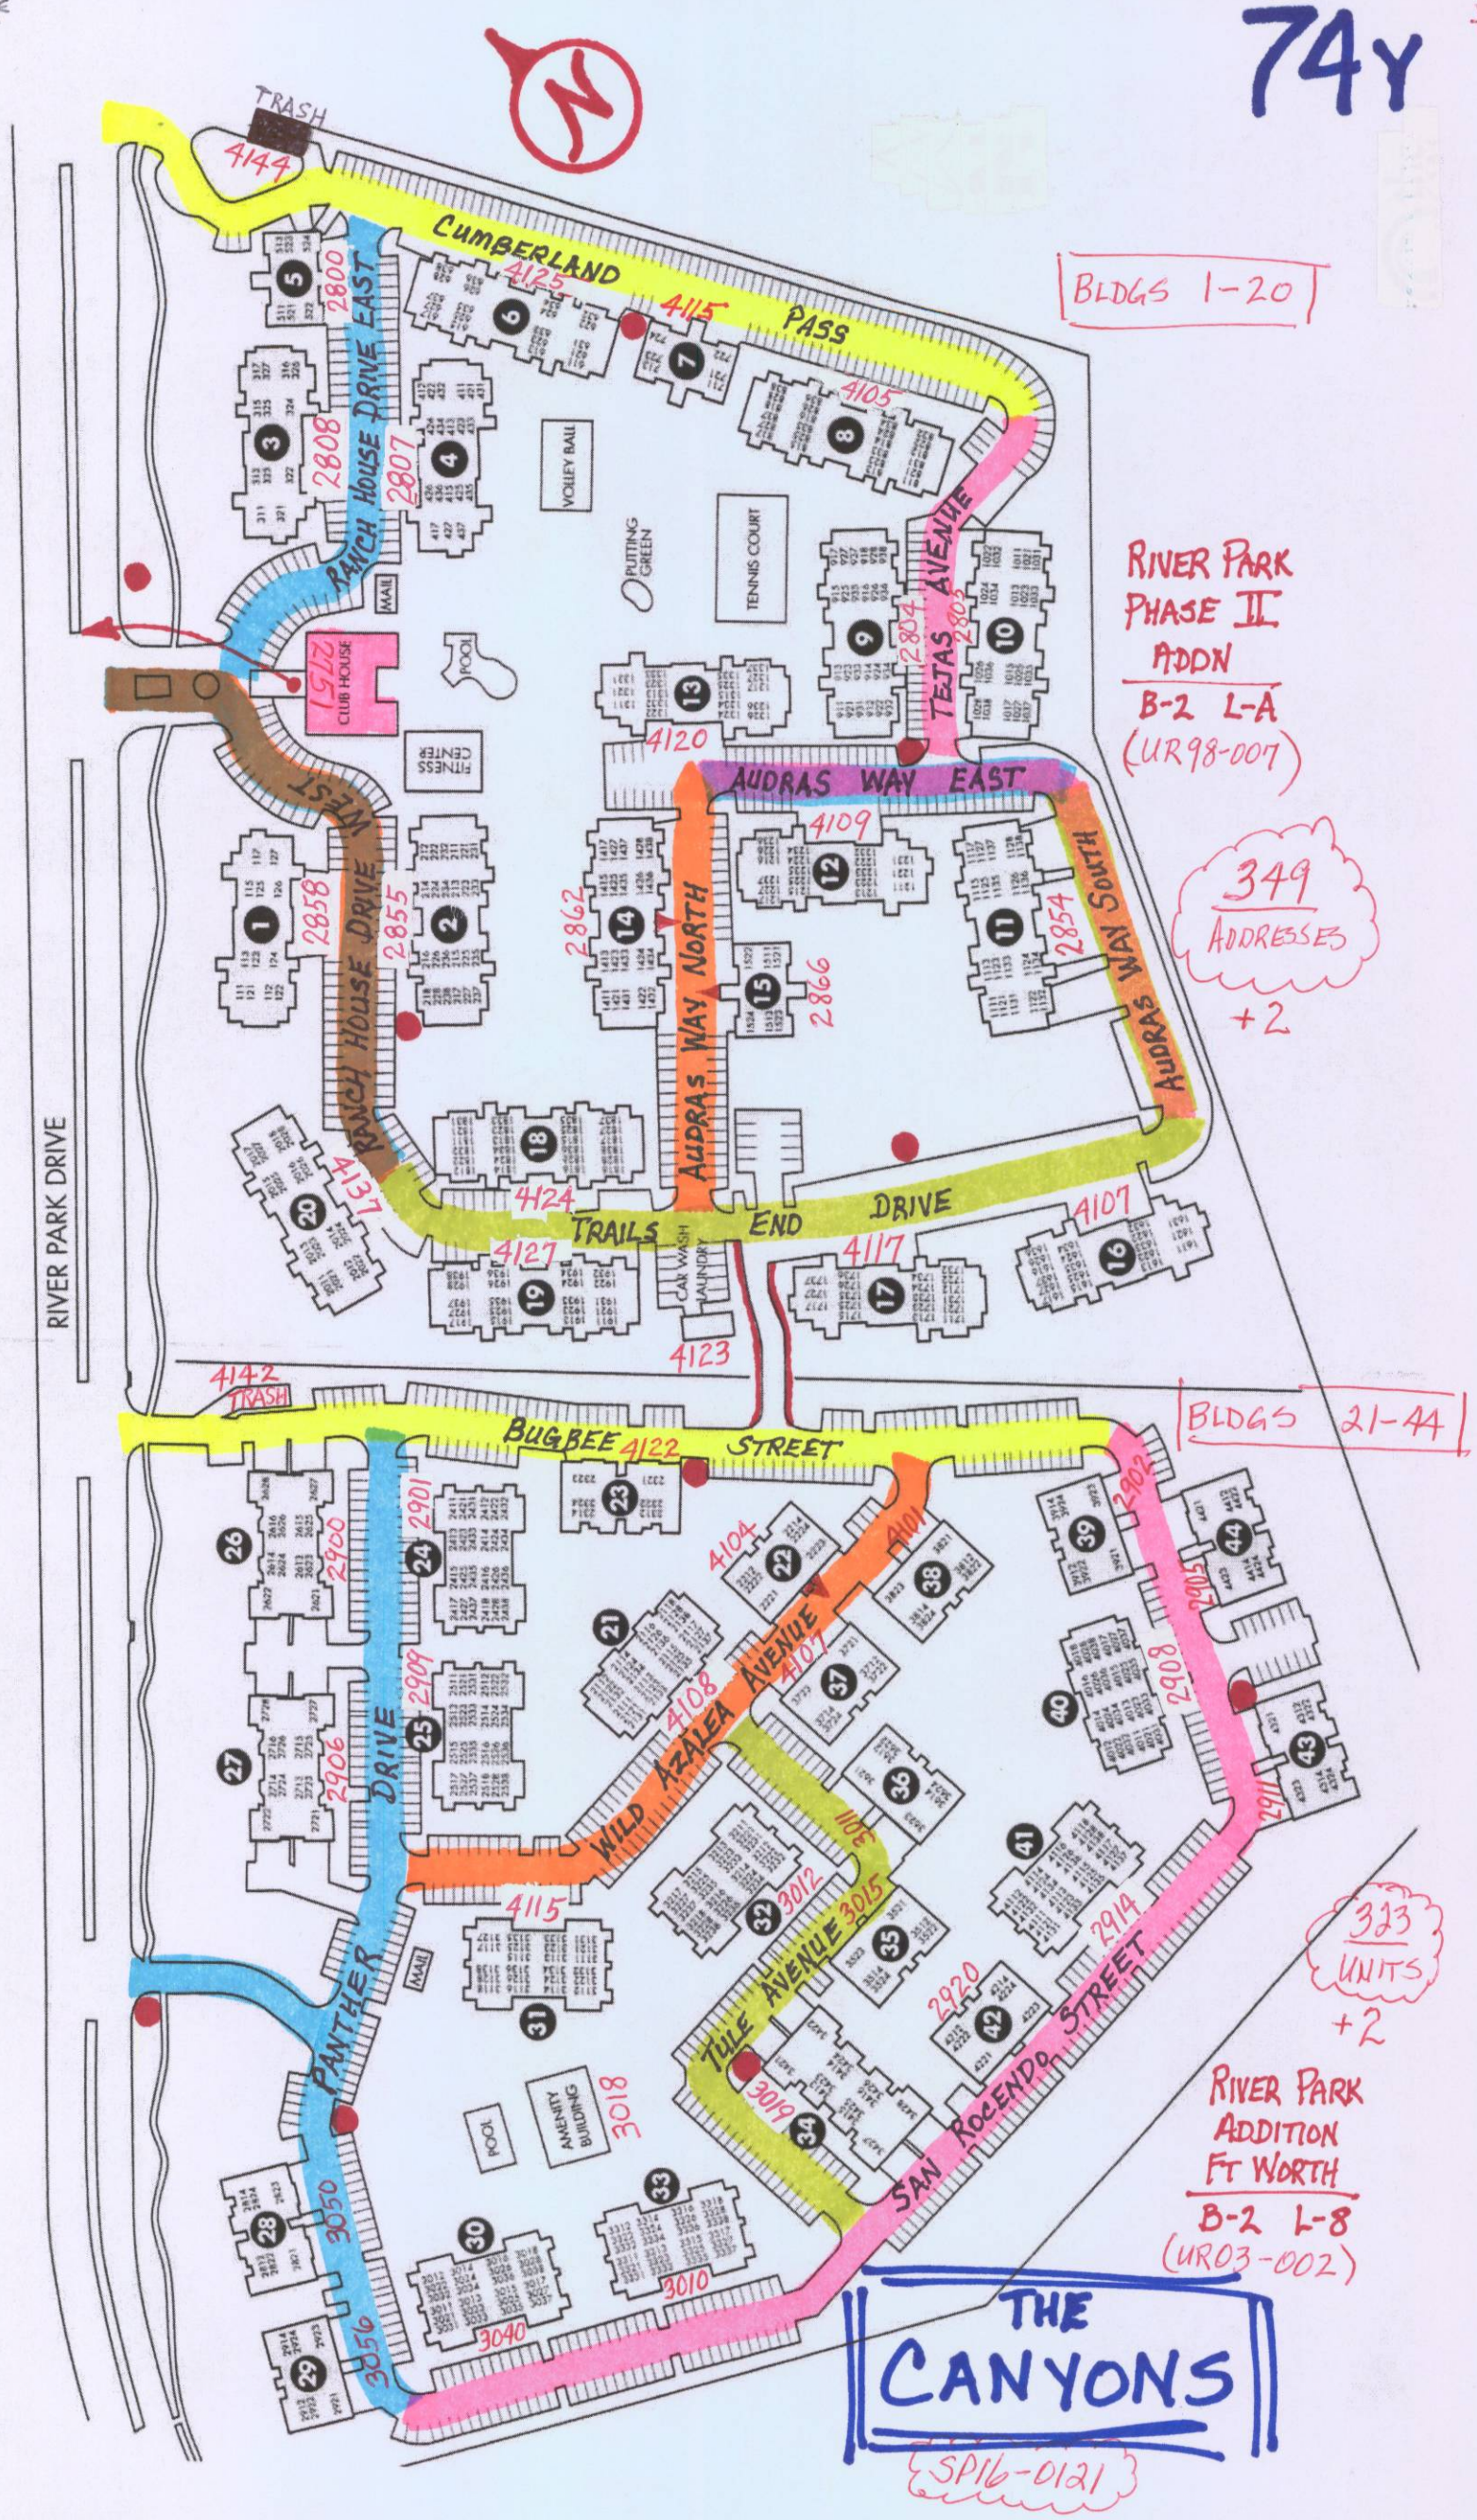
74Y
N
TRASH
4144
CUMBERLAND PASS
4125
4115
4105
BLDGS 1-20
RANCH HOUSE DRIVE EAST
2800
2808
2807
VOLLEY BALL
PUTTING GREEN
TENNIS COURT
TEJAS AVENUE
2804
2803
MAIL
CLUB HOUSE
2751
POOL
FITNESS CENTER
4120
AUDRAS WAY EAST
4109
RIVER PARK PHASE II ADDN
B-2 L-A
(UR98-007)
349 ADDRESSES
+2
RANCH HOUSE DRIVE WEST
2858
2855
2862
AUDRAS WAY NORTH
2866
2854
AUDRAS WAY SOUTH
RIVER PARK DRIVE
4137
4124
TRAILS END DRIVE
4127
4117
4107
CAR WASH LAUNDRY
4123
4142
TRASH
BUGBEE STREET
4122
BLDGS 21-44
2901
2900
2902
4104
4101
2905
2909
2906
WILD AZALEA AVENUE
4108
4107
2908
2911
3011
4115
3012
3015
TULE AVENUE
2914
2920
SAN ROCENDO STREET
323 UNITS
+2
PANTHER DRIVE
MAIL
POOL
AMENITY BUILDING
3018
3019
3050
3056
3040
3010
RIVER PARK ADDITION FT WORTH
B-2 L-8
(UR03-002)
THE CANYONS
SP16-0121