75W

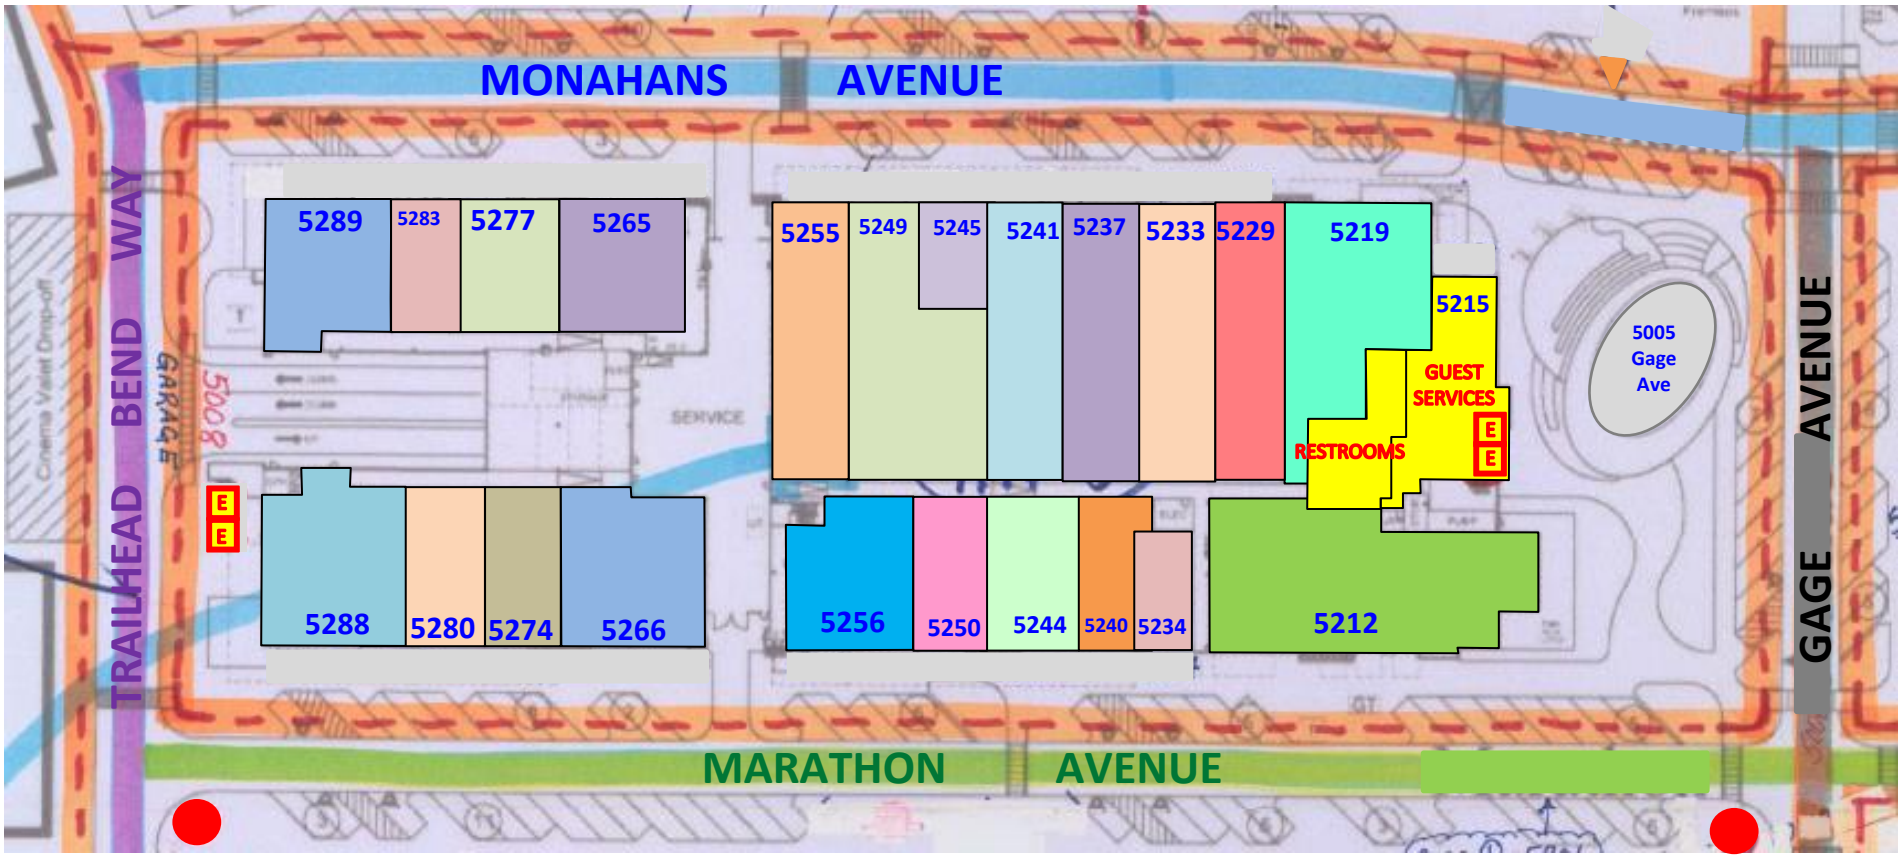

EDWARDS RANCH CLEARFORK ADDITION

Block NW-8 (5008 Trailhead Bend Way) Parking Garage

3-Level Parking Garage above this entire footprint
(4 Levels total)

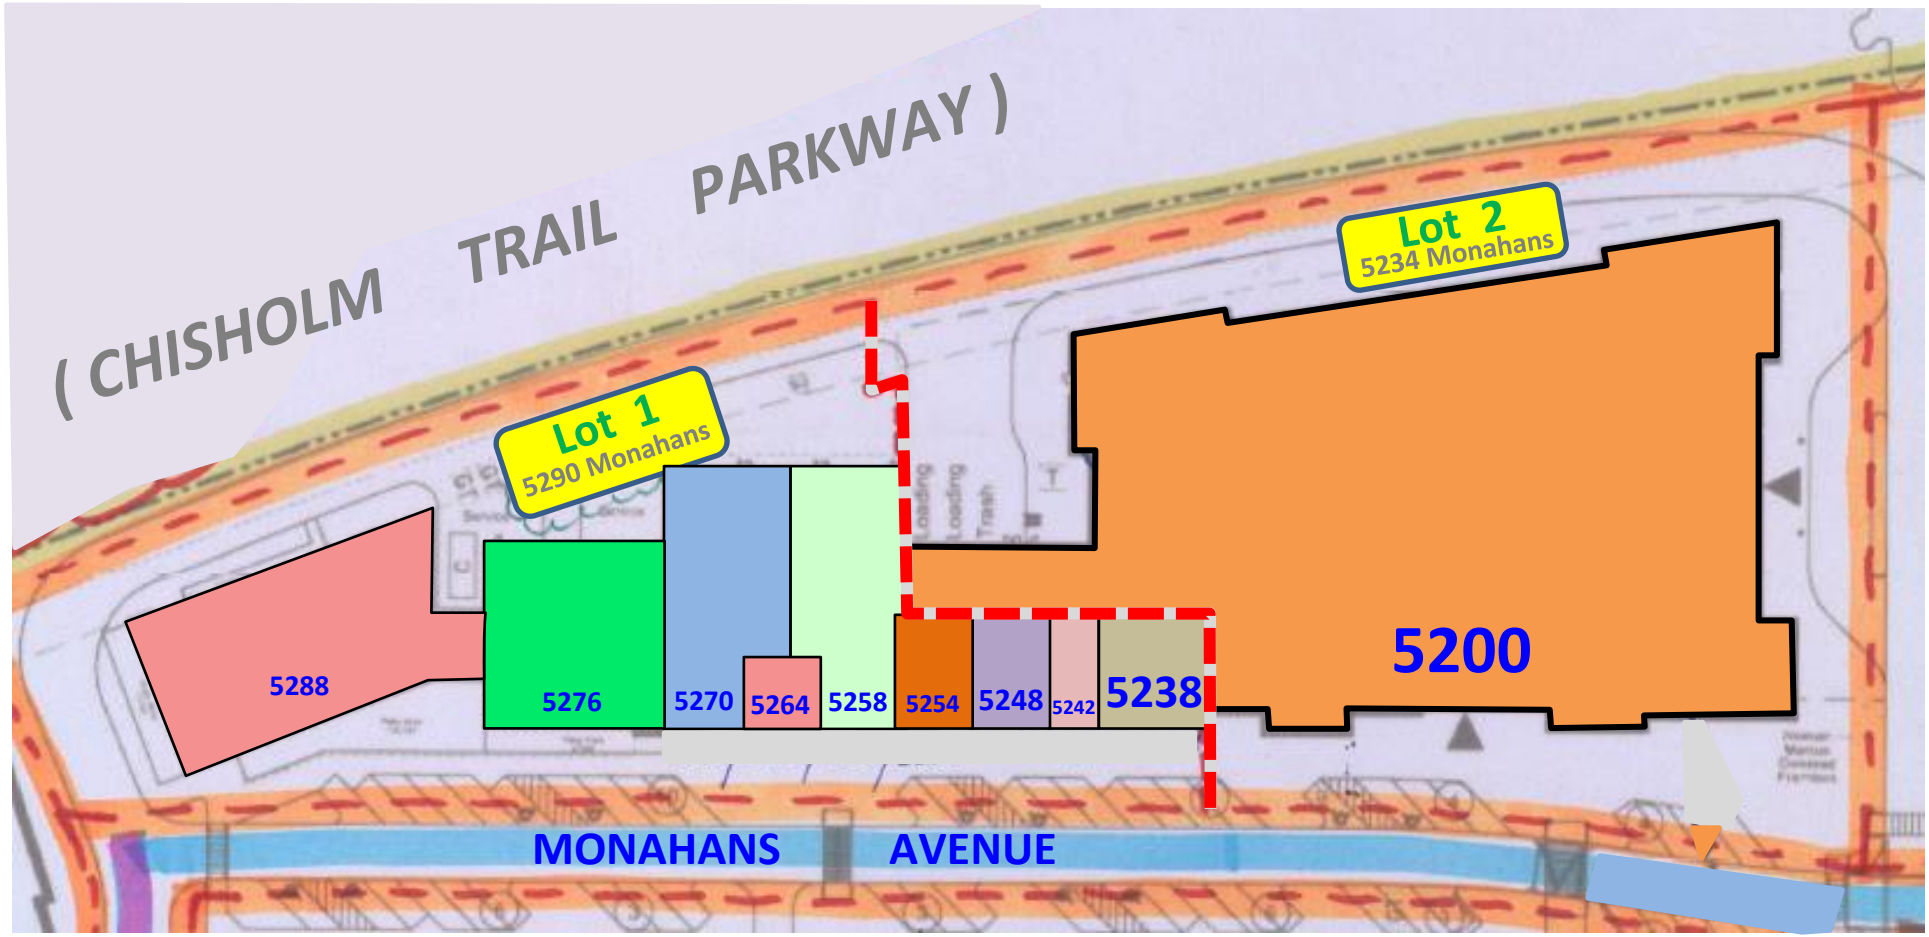

EDWARDS RANCH CLEARFORK ADDITION

Block NW-5, Lots 1 & 2

For OFFICE SPACE addressed 5049 EDWARDS RANCH ROAD, all suites SHALL be numbered beginning with the corresponding floor such as (examples only) 401, 402, 420 for the 4th floor, 219, 222, 240 for the 2nd floor, and so on.

EDWARDS RANCH CLEARFORK ADDITION

Block NW-6, Lots 1R & 2R

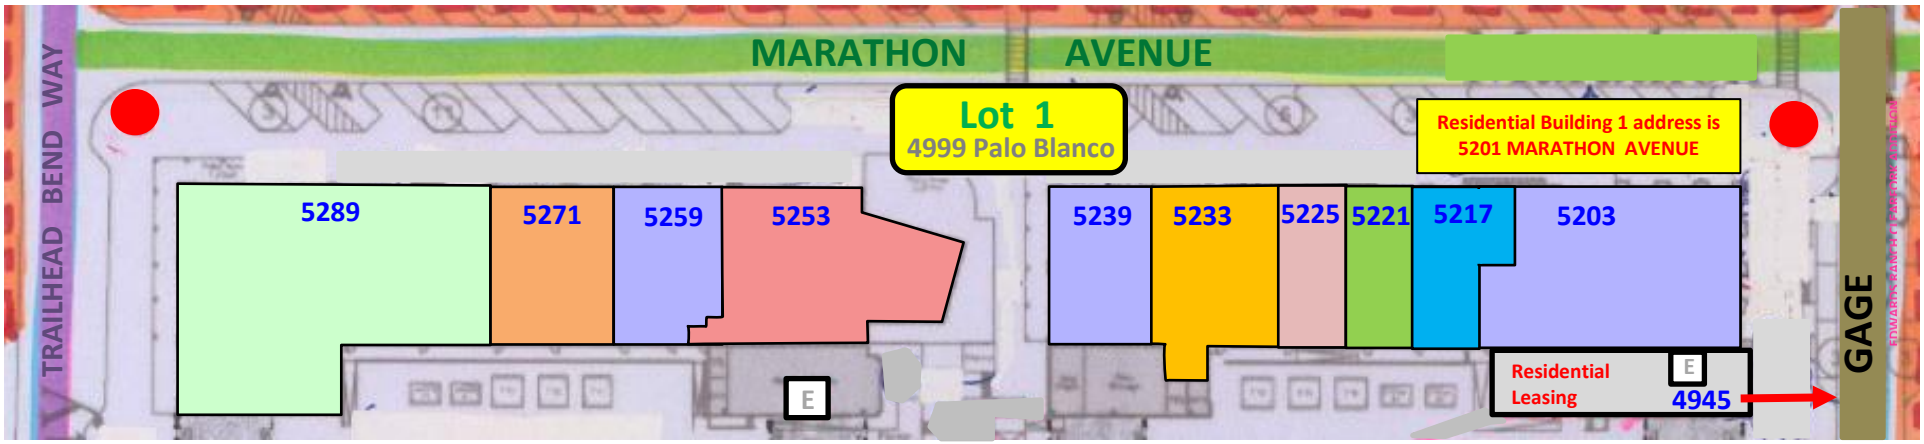

EDWARDS RANCH CLEARFORK ADDITION

Block NW-2, Lot 1

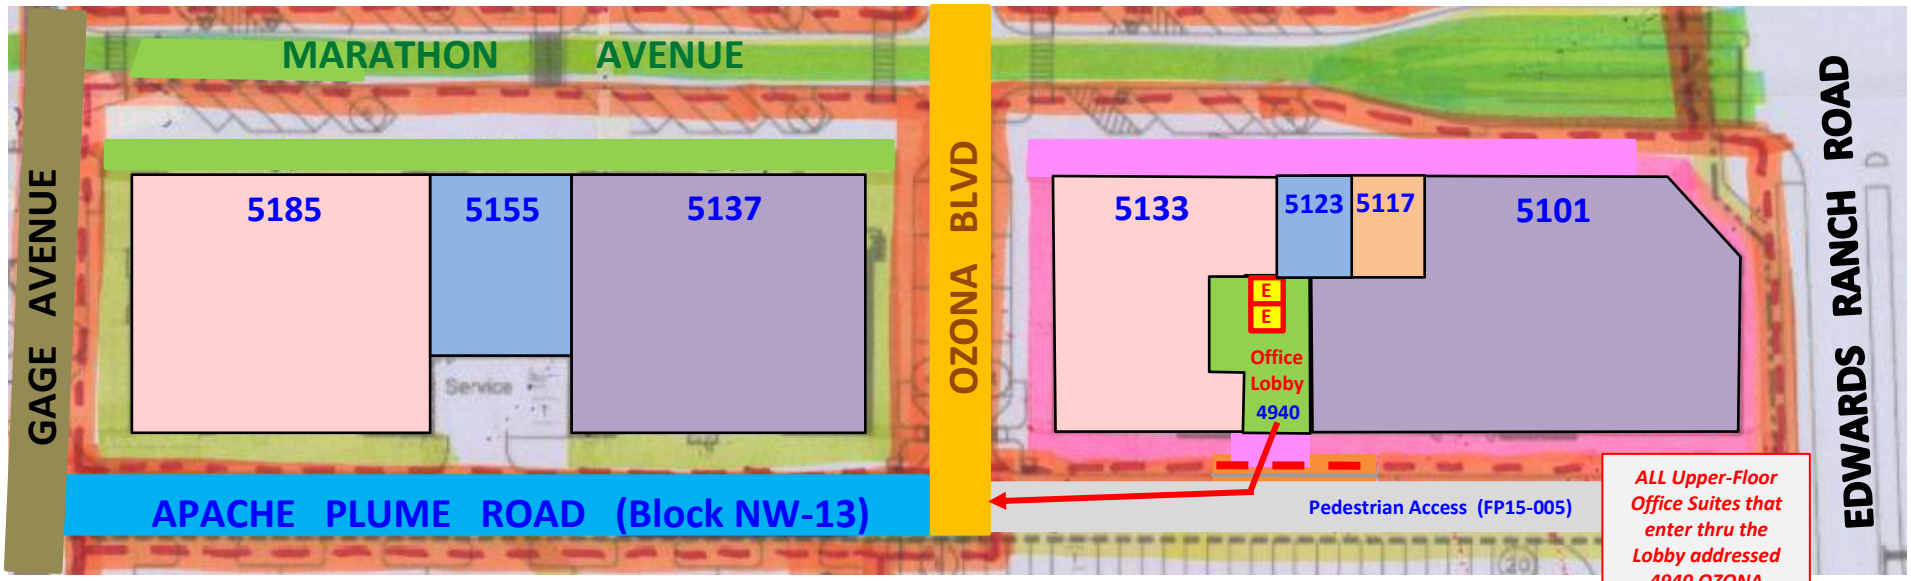

ALL Upper-Floor Office Suites that enter thru the Lobby addressed 4940 OZONA BOULEVARD will use that address plus their designated suite number.

EDWARDS RANCH CLEARFORK ADDITION

Blocks NW-11 (5141 Marathon Ave) & NW-12 (5121 Marathon Ave)

For OFFICE SPACE addressed 4940 OZONA BOULEVARD, all suites SHALL be numbered beginning with the corresponding floor such as (examples only) 401, 402, 420 for the 4th floor, 219, 222, 240 for the 2nd floor, and so on.

EDWARDS RANCH CLEARFORK ADDITION

Block NW-9 (5000 Gage Ave)

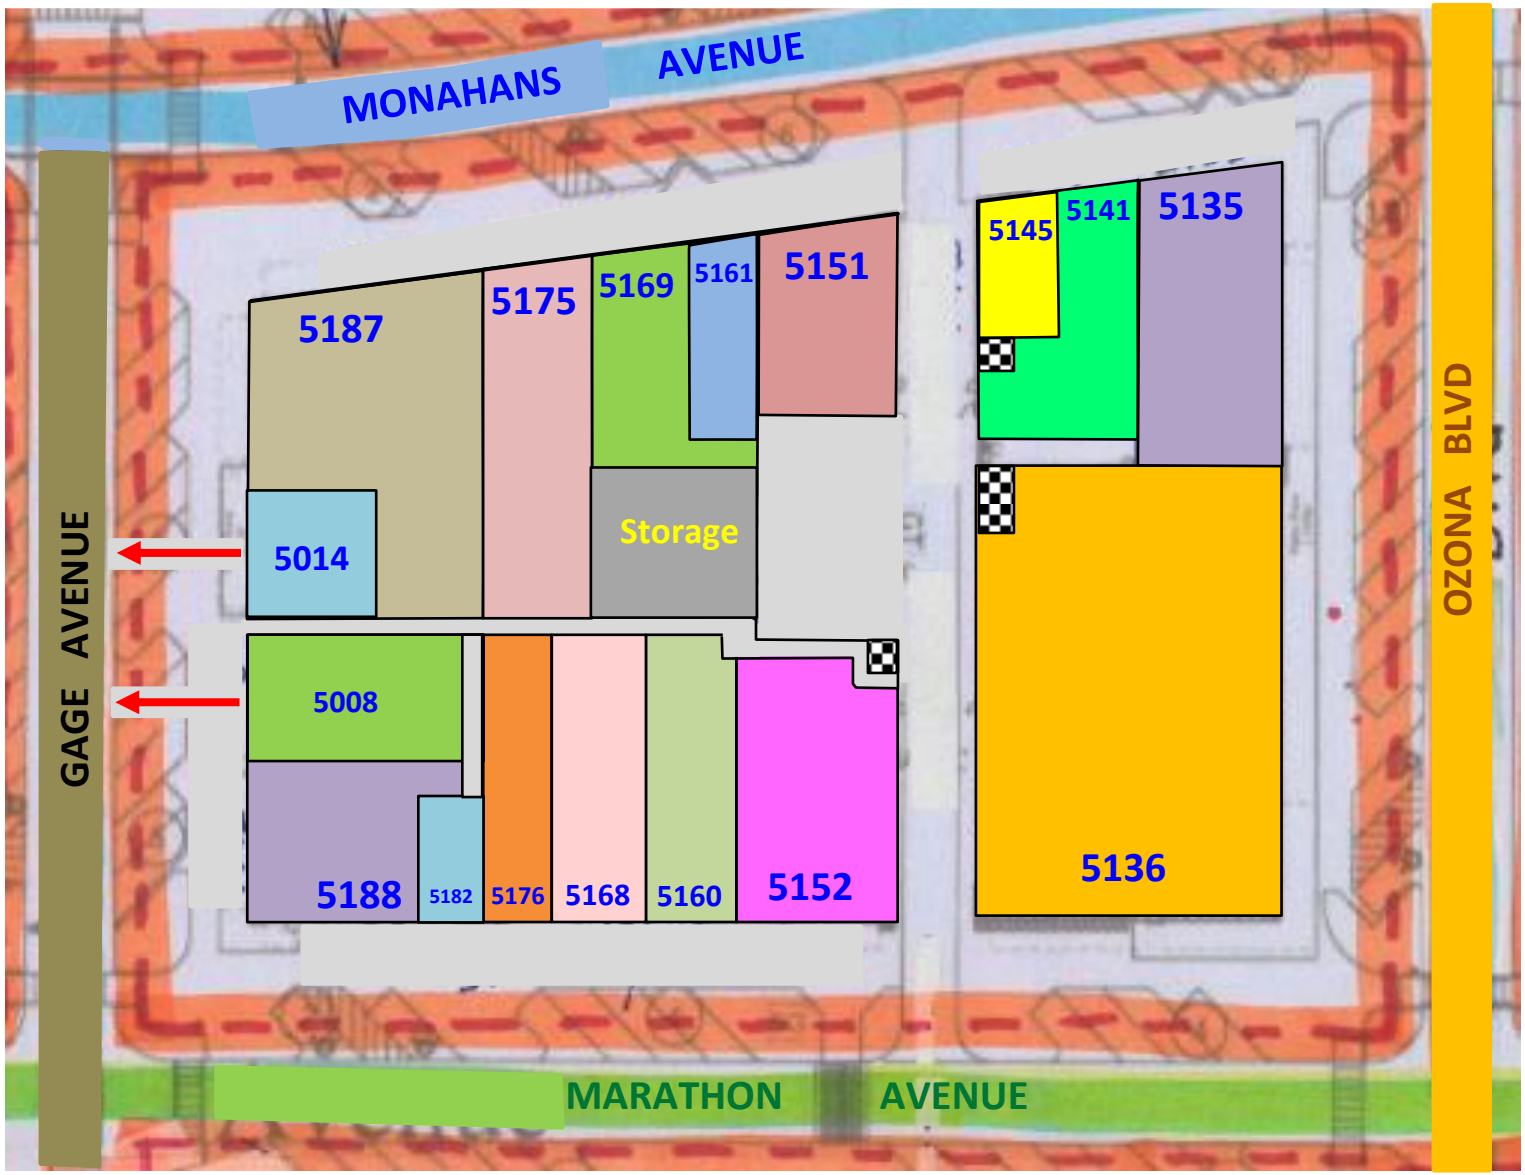

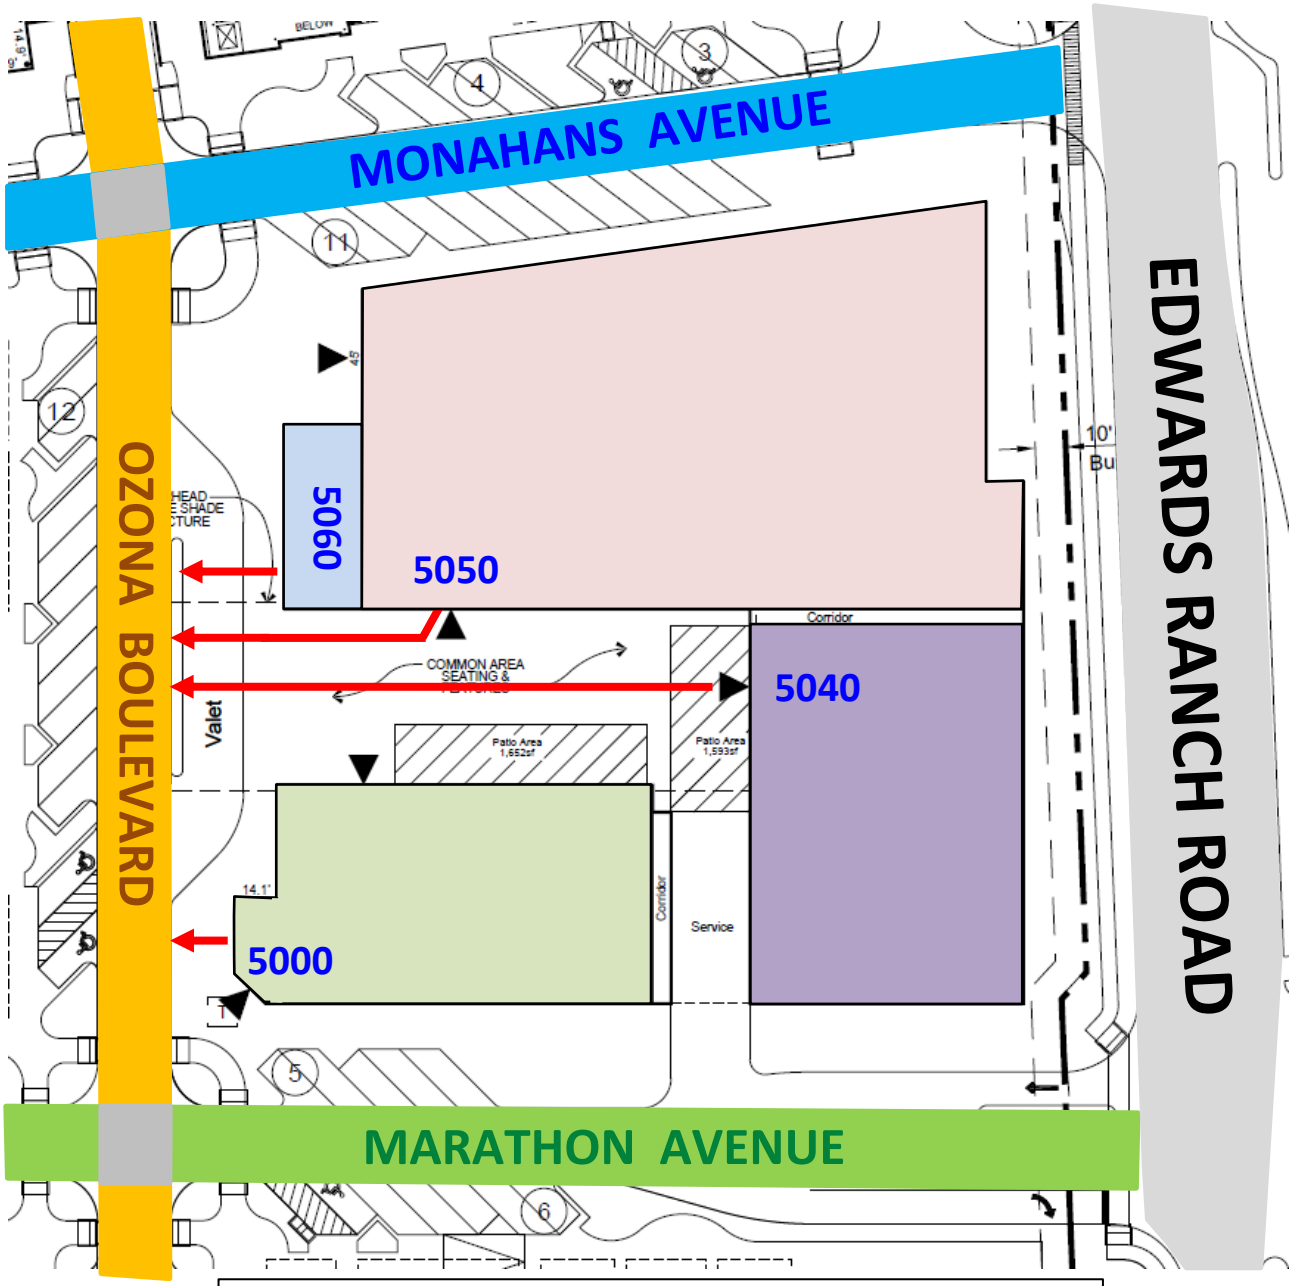

EDWARDS RANCH CLEARFORK ADDITION

Block NW-10 (5100 Marathon Avenue)

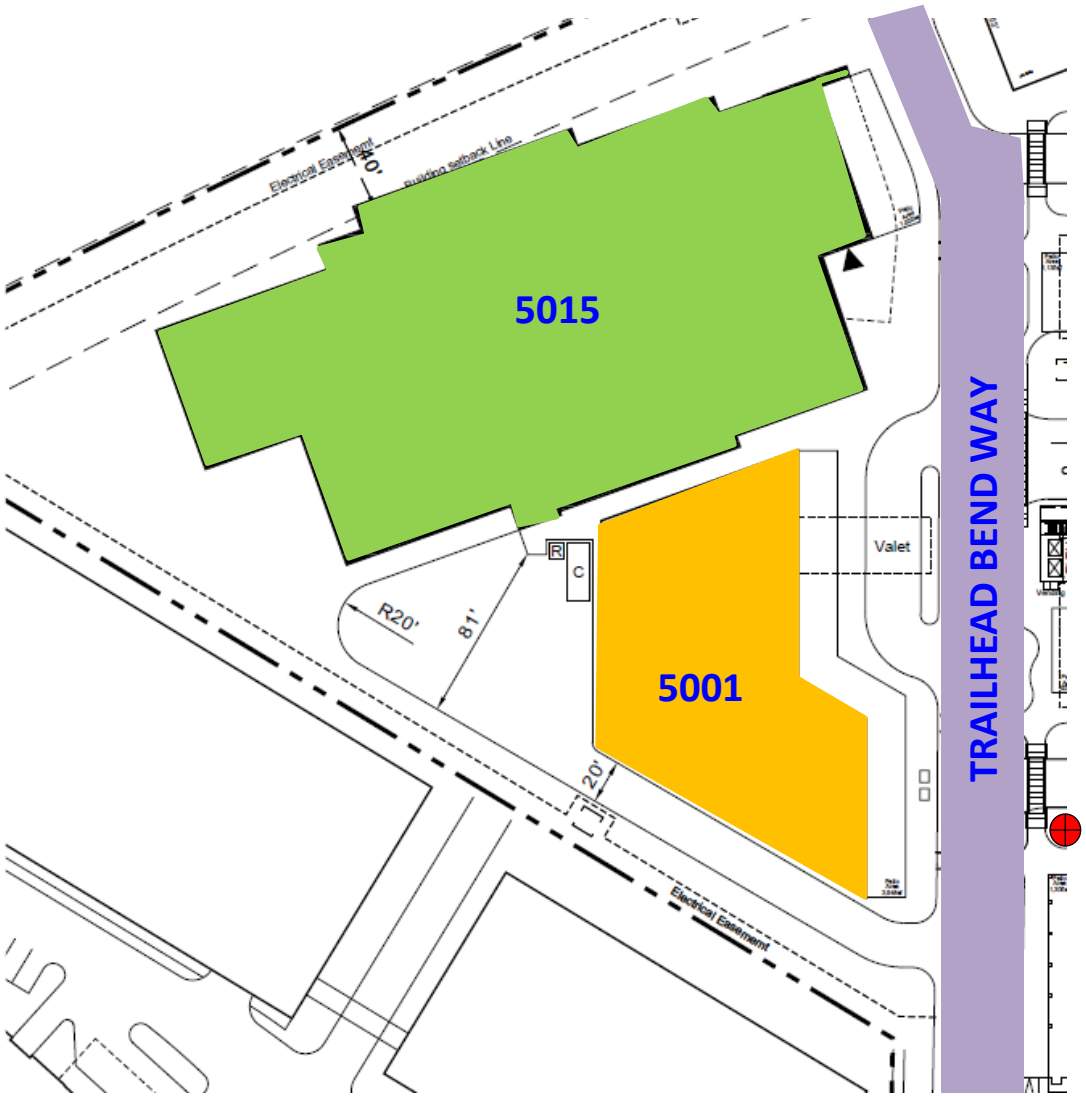

EDWARDS RANCH CLEARFORK ADDITION

Block NW-4 (5001 Trailhead Bend Way)